Section	Subdivision	Township	Range	Cult. Acreage	Description of Cultivation	Date of cultivation

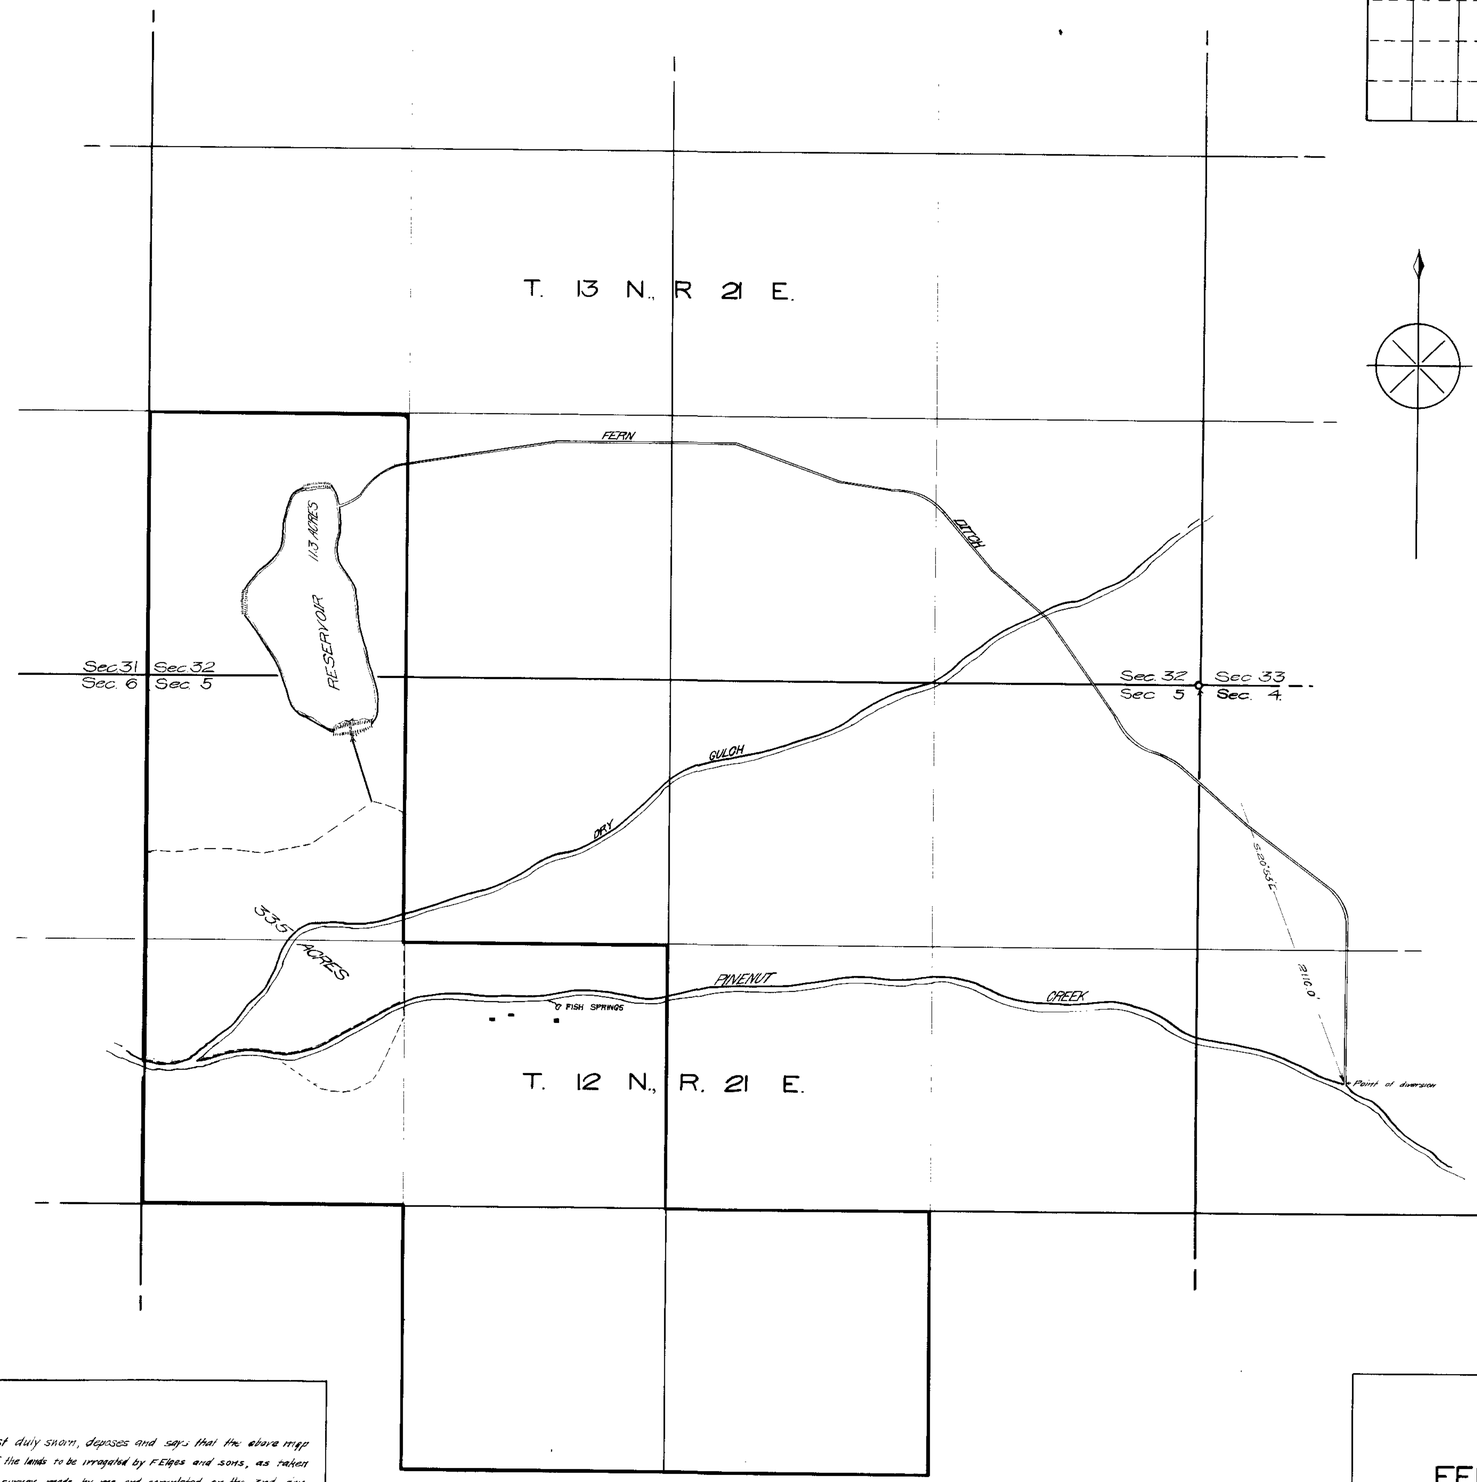

STATE OF NEVADA,
County of Douglas

O. L. Hussman, being first duly sworn, deposes and says that the above map is a true and accurate plat of the lands to be irrigated by F. Elges and sons, as taken from the field notes of a survey made by me and completed on the 3rd day of March, 1916

That the map and survey were made at the instance of F. Elges and sons owners of said lands, and that it truly represents the irrigated lands of said F. Elges and sons as proposed by application No. 3826

..... Surveyor

Subscribed and sworn to before me
this 12 day of June 1916

..... Notary Public in and for Douglas County, Nevada.

PROFILE OF DAM

1 INCH = 25 FEET HORIZONTAL — 1 INCH = 1 FOOT VERTICAL

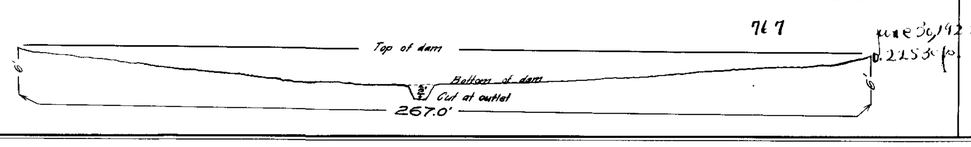

MAP
SHOWING
FERN DITCH
AND
STORAGE RESERVOIR
ON PROPERTY OF
F. ELGES AND SONS
DOUGLAS CO. NEVADA

Scale - 400 Feet = 1 inch

March 1916

APPLICATION NO. 3826. PERMIT NO.

3826