Section	Sub-division	Township	Range	Cultivated acreage	Description of culture	Date of first culture
36	SW¼SE¼	36 N	23 E	20	Alfalfa	Sept. 1, 1915

STATE OF NEVADA,
County of Washoe } ss.

I, Elmer S. Heward, being first duly sworn, depose and say that the above map is a true and accurate plat of the lands irrigated by myself, as taken from the field notes of a survey made by me (or under my supervision and direction), completed on the 9th day of June, 1917.

That the map and survey were made at the instance of, owner of said lands, and that it truly represents the irrigated lands of said E. S. Heward

E. S. Heward Surveyor

Subscribed and sworn to before me, this 29th day of June 1917

Notary Public, in and for Washoe County, Nevada.

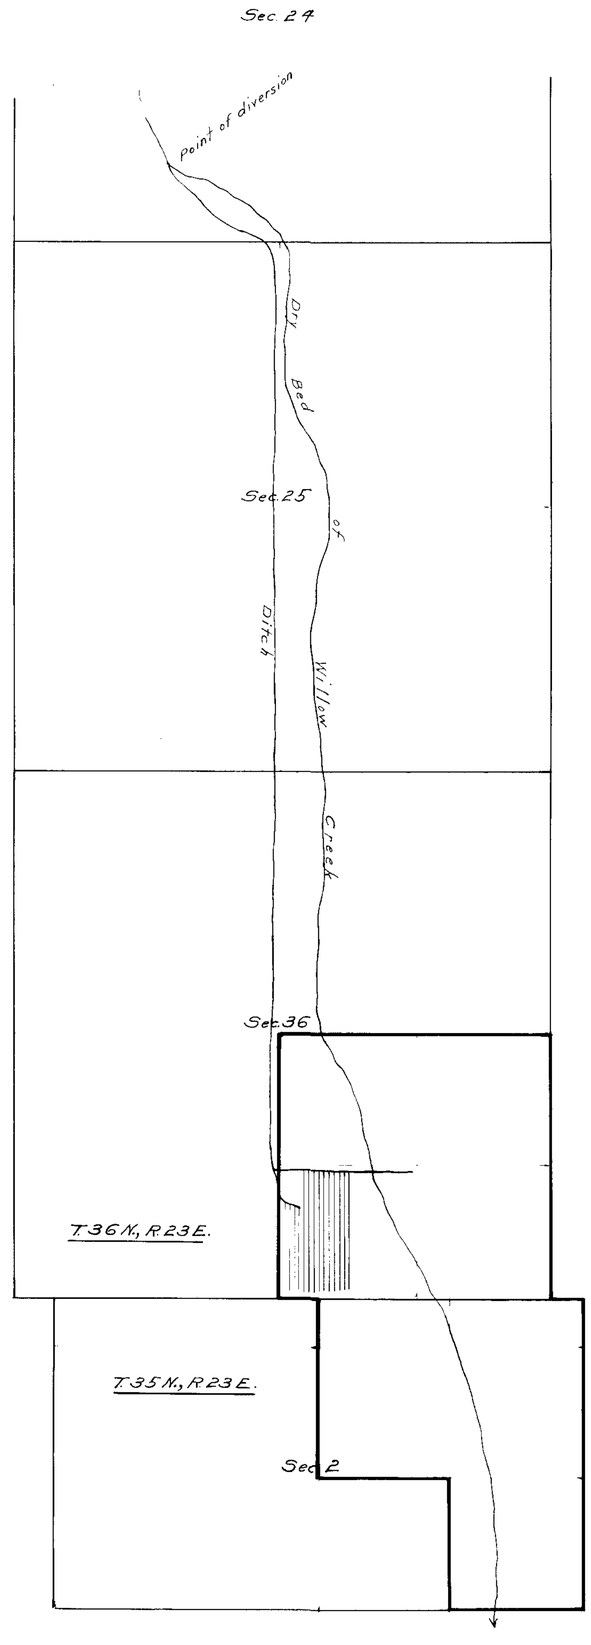

Size of main ditch, 2 ft. wide, 1 ft. deep

Grade of main ditch, 6 in. to 100 ft.

TITLE

Name of water user or owner of lands, Elmer S. Heward

Name of stream from which water is derived, Willow Creek

3827