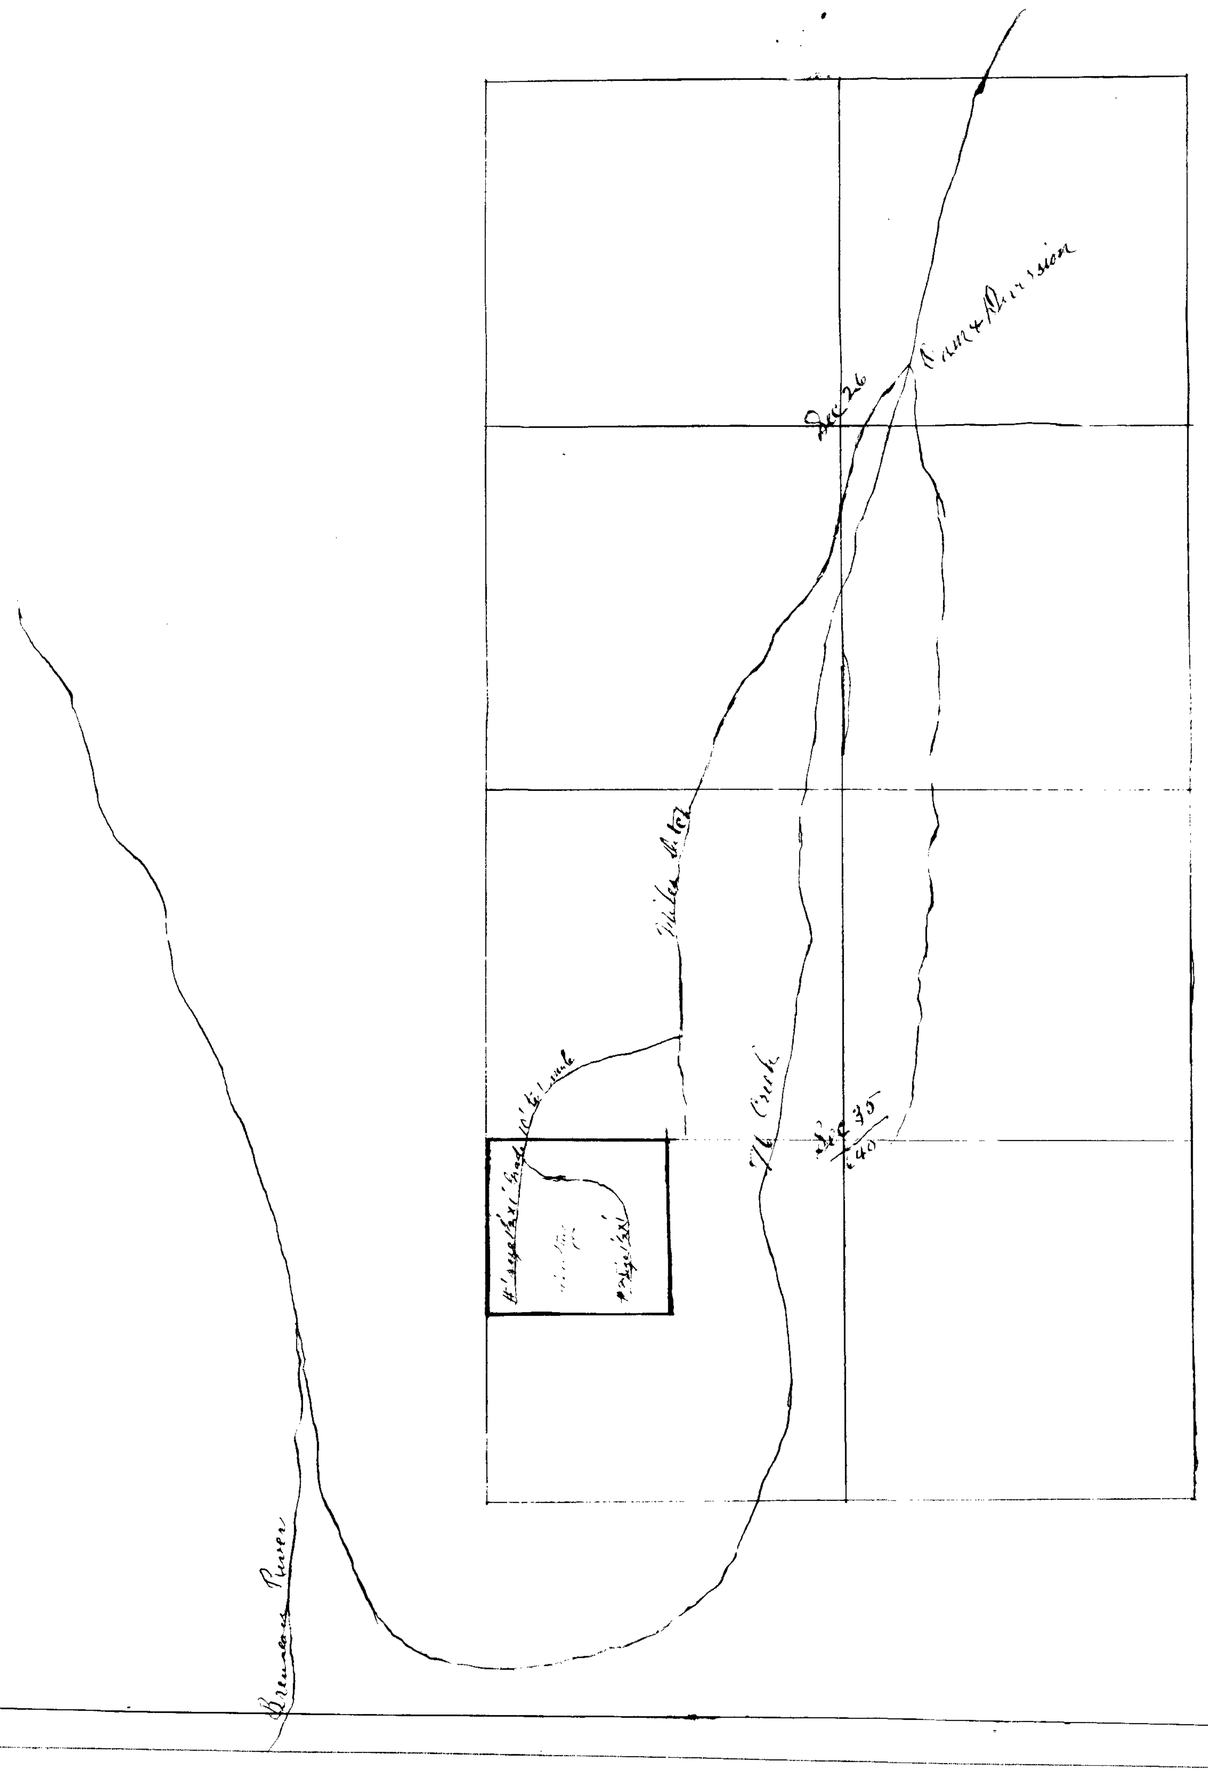

STATE OF NEVADA }
COUNTY OF ELKO } SS.

I, J. MILES, BEING FIRST DULY SWORN, DEPOSE AND SAY THAT THE ABOVE MAP IS A TRUE AND ACCURATE PLAT OF THE LANDS IRRIGATED BY JOSEPH BAILLE AS TAKEN FROM THE FIELD NOTES OF A SURVEY MADE BY ME COMPLETED ON THE 1st DAY OF March 1916.

THAT THE MAP AND SURVEY WERE MADE AT THE INSTANCE OF JOSEPH BAILLE OWNER OF SAID LANDS, AND THAT IT TRULY REPRESENTS THE IRRIGATED LANDS OF SAID JOSEPH BAILLE.

SUBSCRIBED AND SWORN TO BEFORE ME, THIS 5th DAY OF July 1918.

Hayden Anderson
NOTARY PUBLIC IN AND FOR ELKO COUNTY, NEVADA.

John Miles

CULTURAL MAP

JOSEPH BAILLE

SEVENTY-SIX CREEK - SEC. 35 TP. 44 N.R. 57 E.

3841

3841