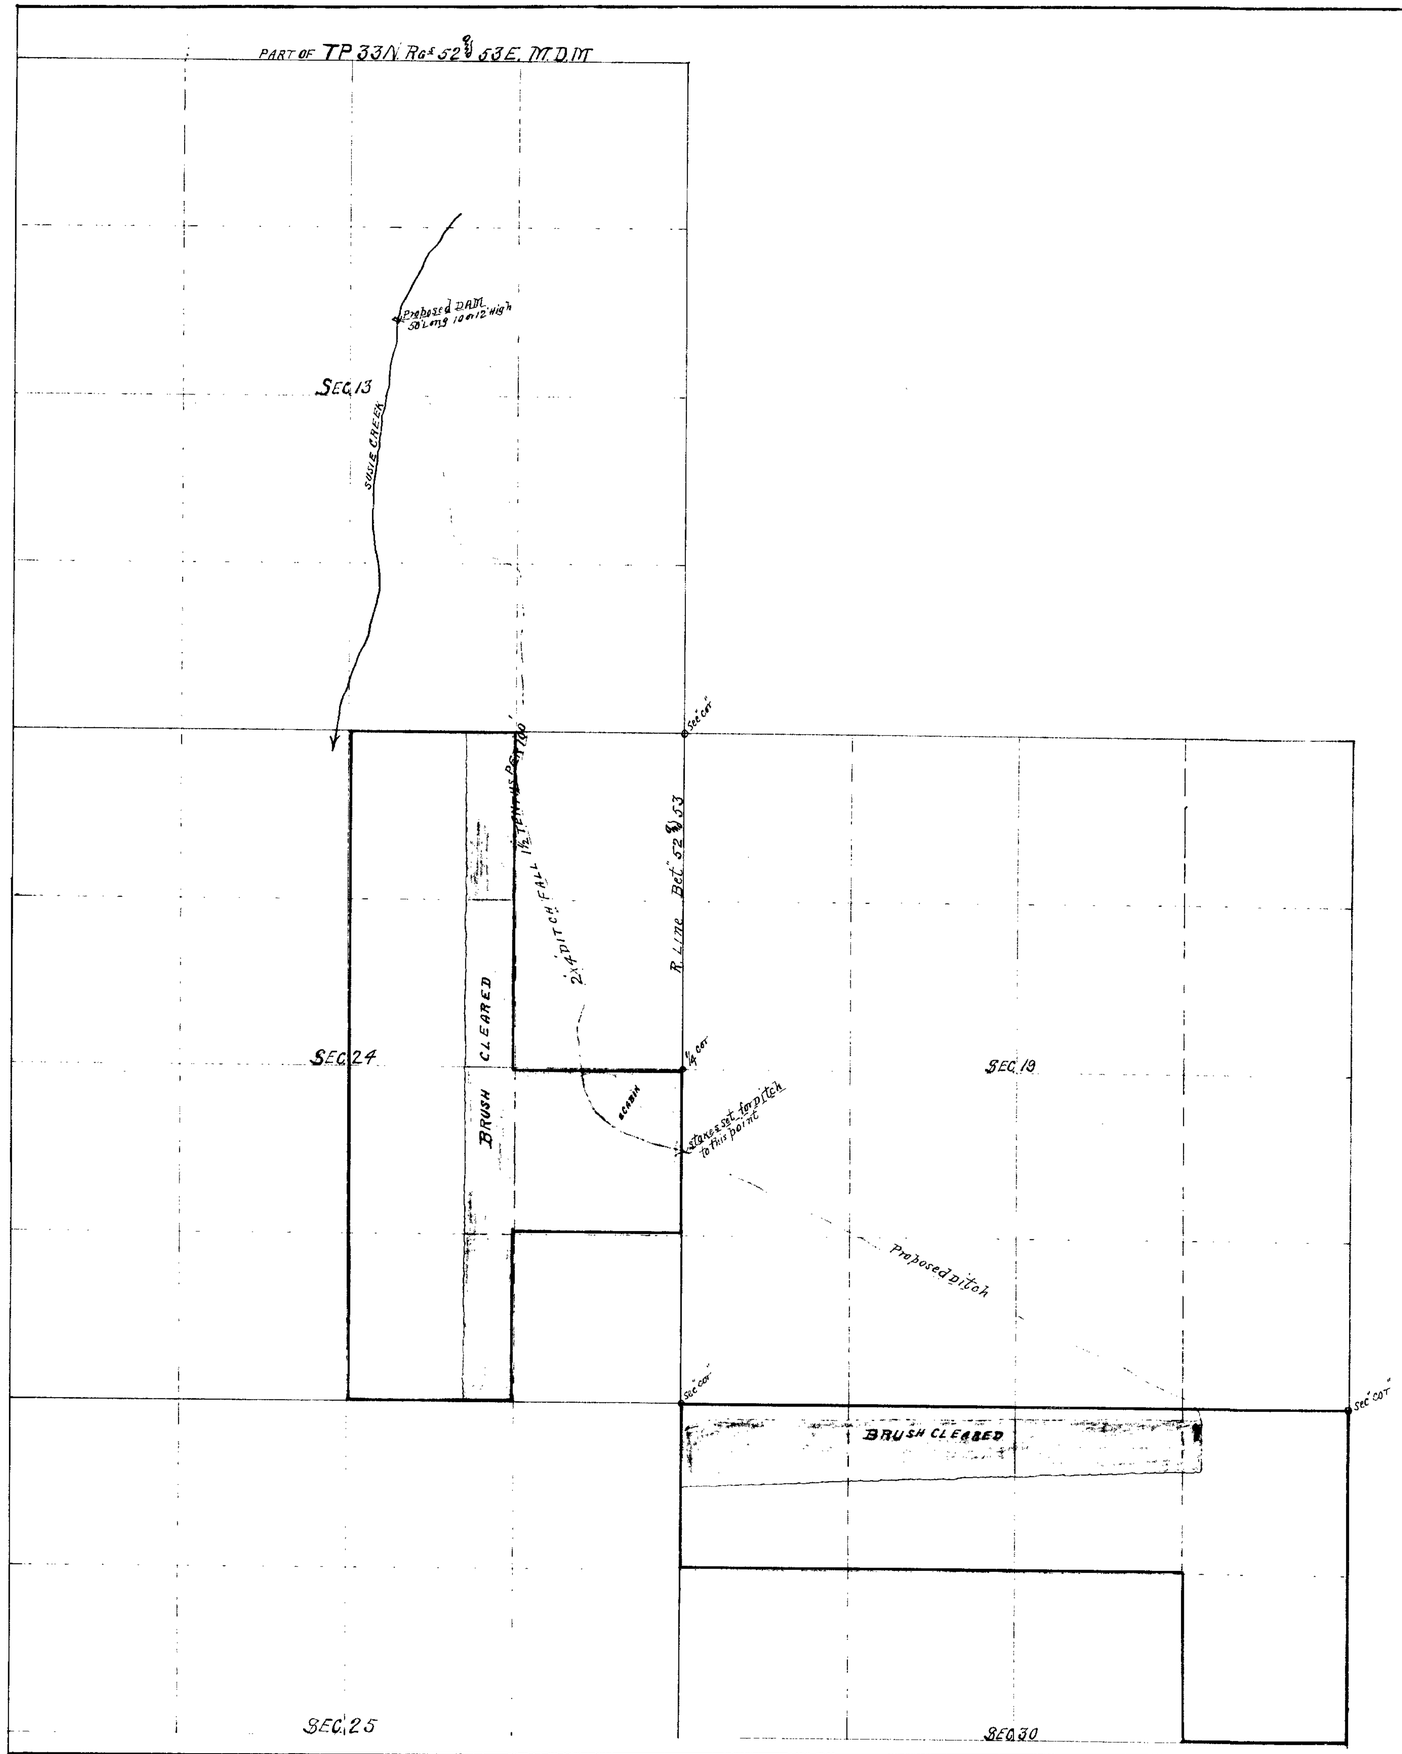

=MAP= SERIAL No 3844

SHOWING THE D.L.Cs. of J.N. PUETT and wife
STATE OF NEVADA } S.S.
COUNTY OF ELKO }

C.M. HAWS, BEING FIRST DULY SWORN DEPOSES AND SAYS THAT THE ABOVE MAP IS A FAIRLY ACCURATE PLAT OF THE LAND TO BE IRRIGATED BY J.N. PUETT, AS TAKEN FROM THE FIELD NOTES OF A SURVEY MADE BY ME ON THE 7th DAY OF JUNE 1918 THAT THE MAP AND SURVEY WERE MADE AT THE INSTANCE OF CLAIMANT OF SAID LAND AND THAT IT FAIRLY SHOWS THE CONDITIONS THERE FOUND BY ME.

C.M. Haws Surveyor

SUBSCRIBED AND SWORN TO BEFORE ME THIS 8th DAY OF JUNE 1918

[signature]

NOTARY PUBLIC, IN AND FOR ELKO COUNTY NEVADA.

3844