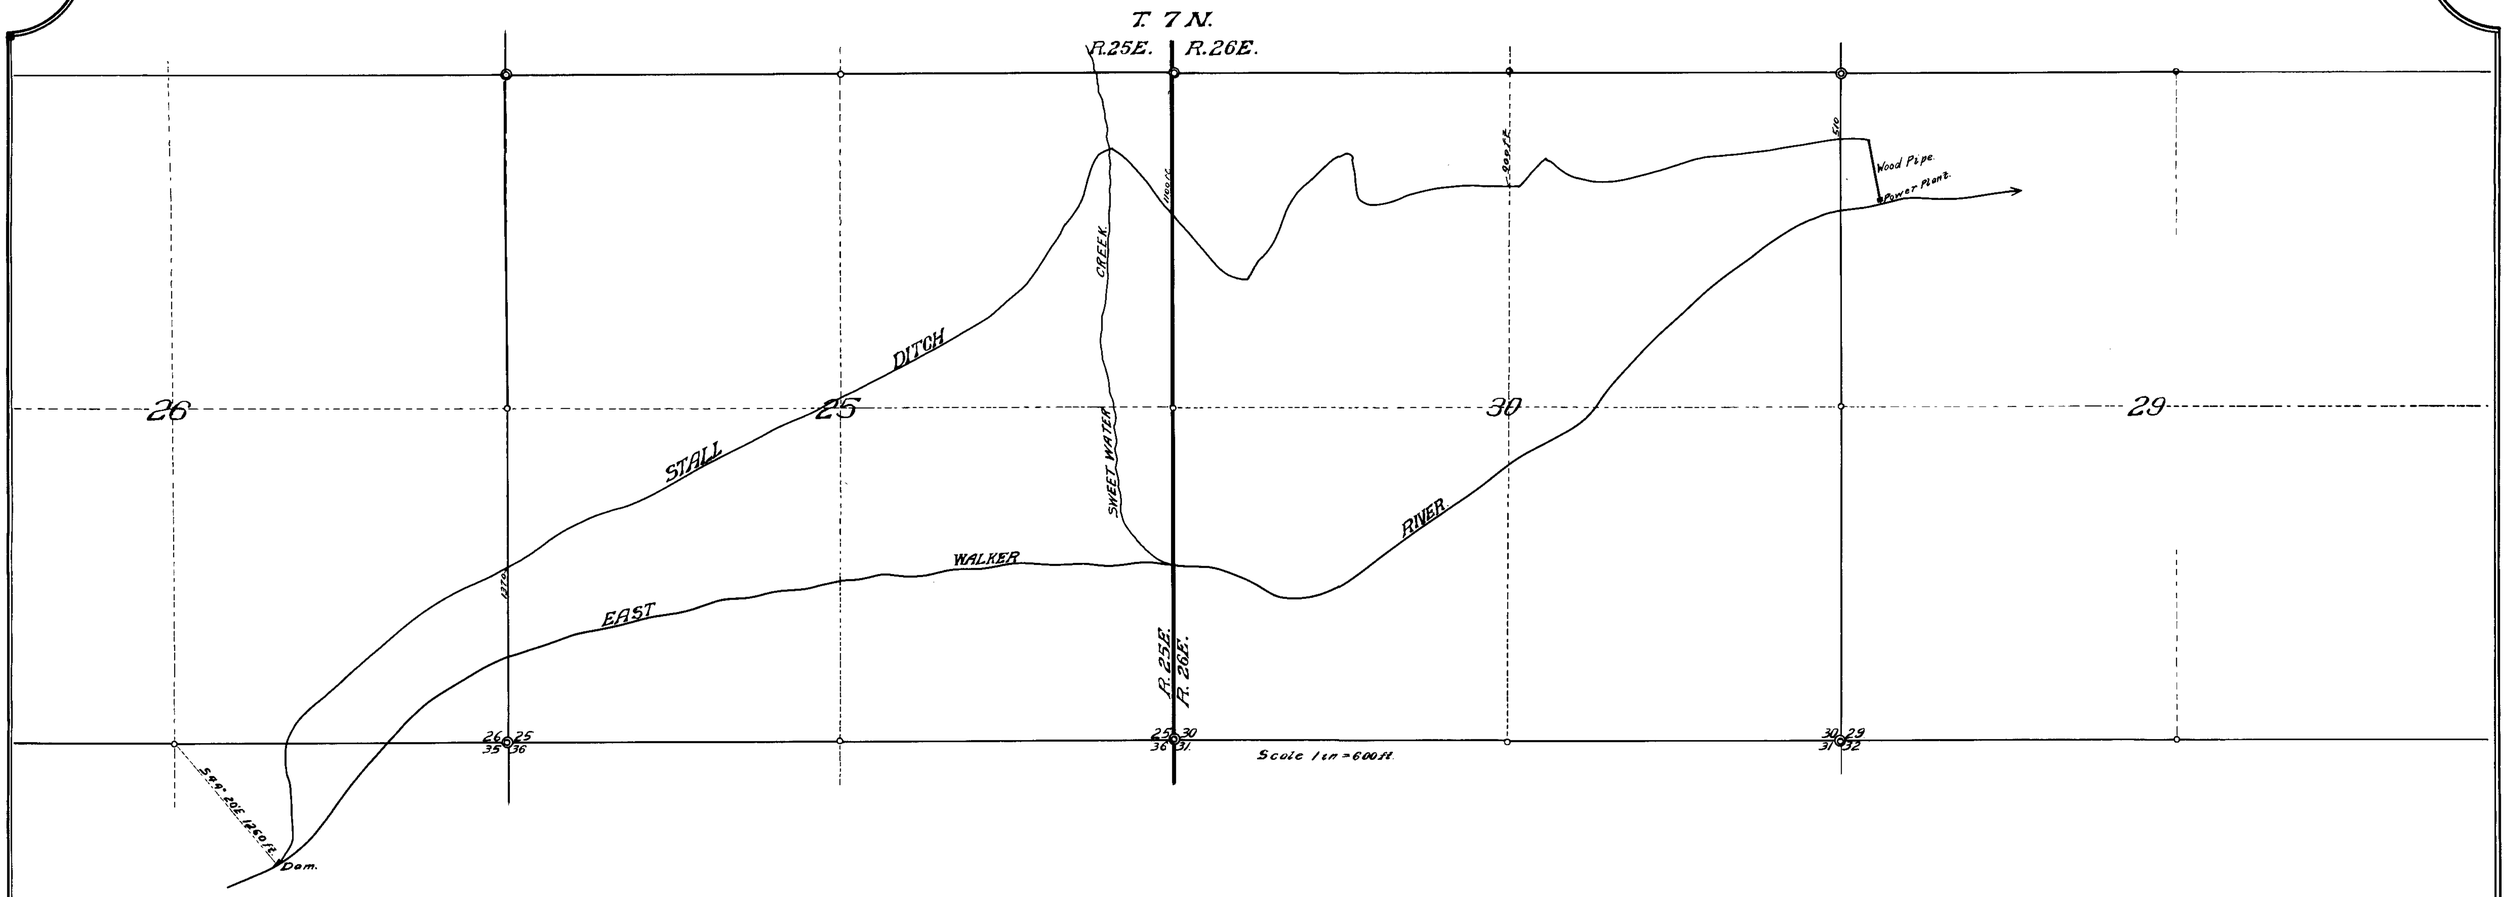

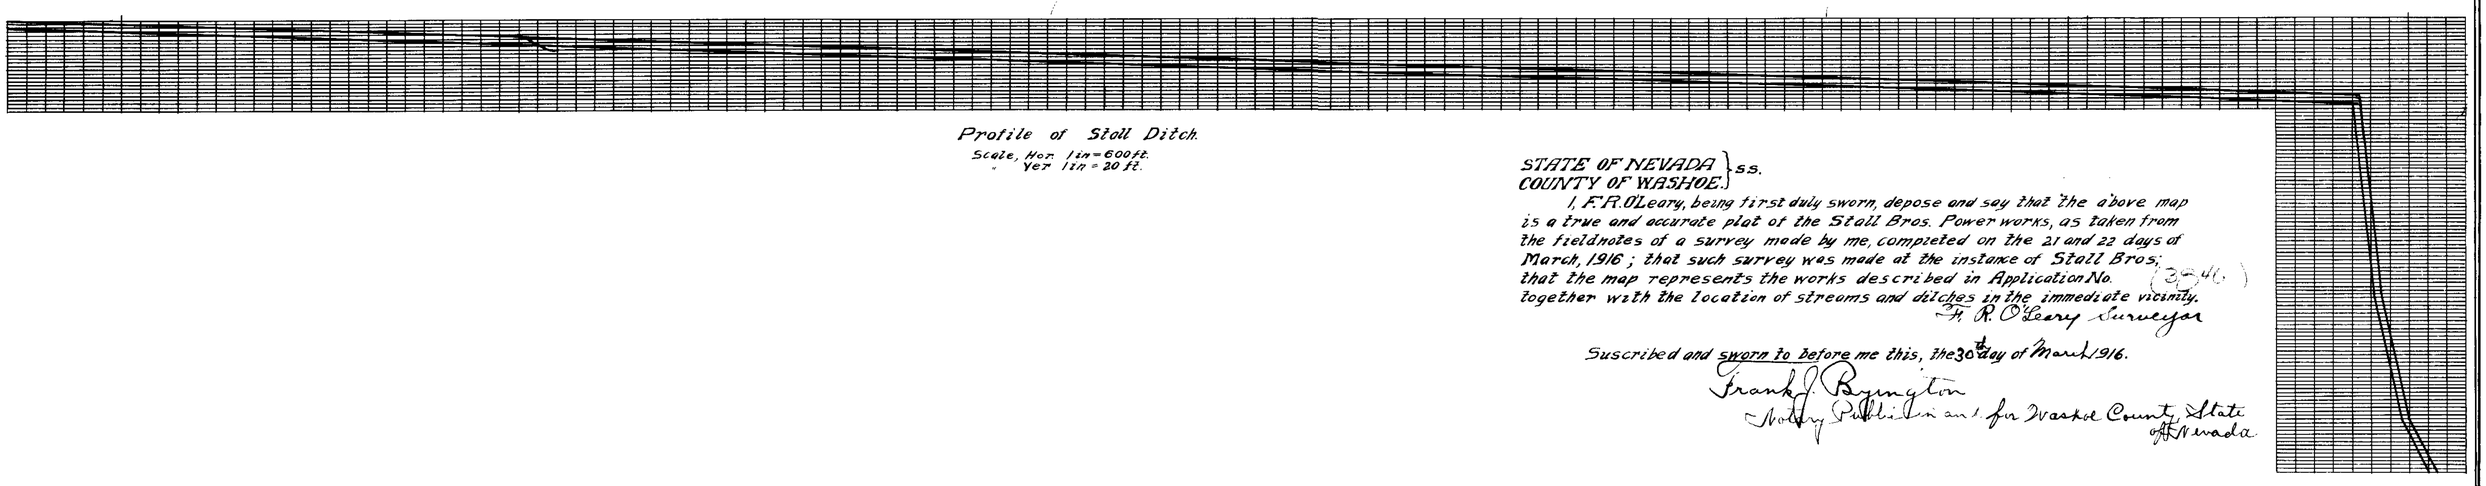

Profile of Stoll Ditch.
Scale, Hor. 1 in = 600 ft.
" Ver. 1 in = 20 ft.

STATE OF NEVADA } ss.
COUNTY OF WASHOE.

I, F. R. O'Leary, being first duly sworn, depose and say that the above map is a true and accurate plat of the Stoll Bros. Power works, as taken from the fieldnotes of a survey made by me, completed on the 21 and 22 days of March, 1916; that such survey was made at the instance of Stoll Bros; that the map represents the works described in Application No. (3846) together with the location of streams and ditches in the immediate vicinity.

F. R. O'Leary Surveyor

Suscribed and sworn to before me this, the 30th day of March 1916.

Frank J. Byington
Notary Public in and for Washoe County State of Nevada

3846

3846