PLAT
OF
APPLICATION No. 3859
of
George Kennedy and E.B. Salinas
of
Lovelock.
Humboldt County,
Nevada.
In
T. 23 N., R. 34 E. of
M. D. M.,
Unsurveyed
Scale 1000' = 1"

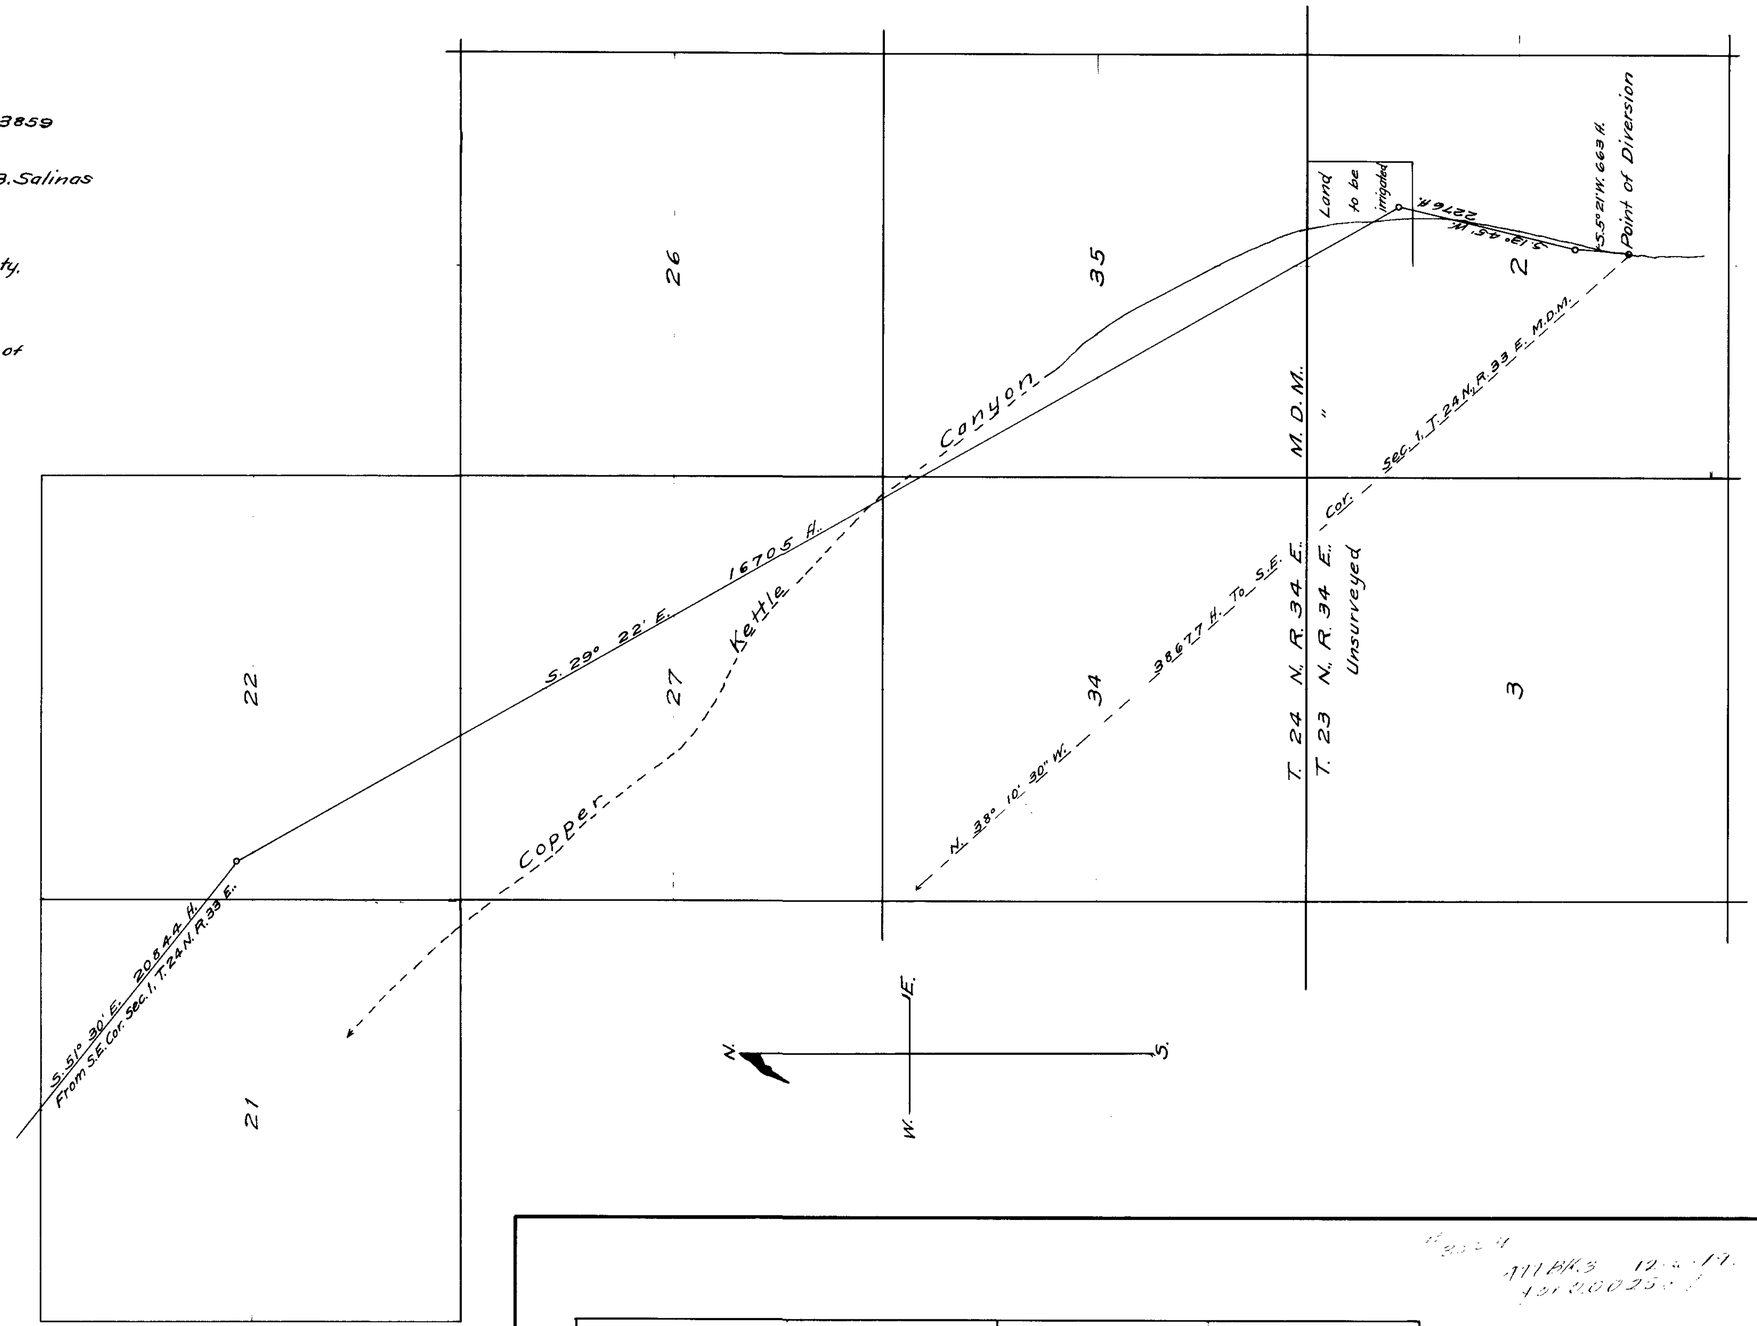

State of Nevada.
County of Humboldt } ss
John A. Runner. being first duly sworn, deposes and says that this map is a true and accurate plat of the points of diversion and lands to irrigated in Applications Nos. 3859 and 3860 of George Kennedy and E.B. Salinas, as taken from the field notes of a survey made by me, completed on the 20th and 18th days of May, respectively, in 1916. That the surveys and map were made at the instance of the above named parties, claimants of said lands, and that it truly represents the location thereof, and of streams in the immediate vicinity.

John A. Runner surveyor

Subscribed and sworn to before me, this 18th day of May. 1917.

V. A. Twig

Notory Public in and for Humboldt County, Nevada.

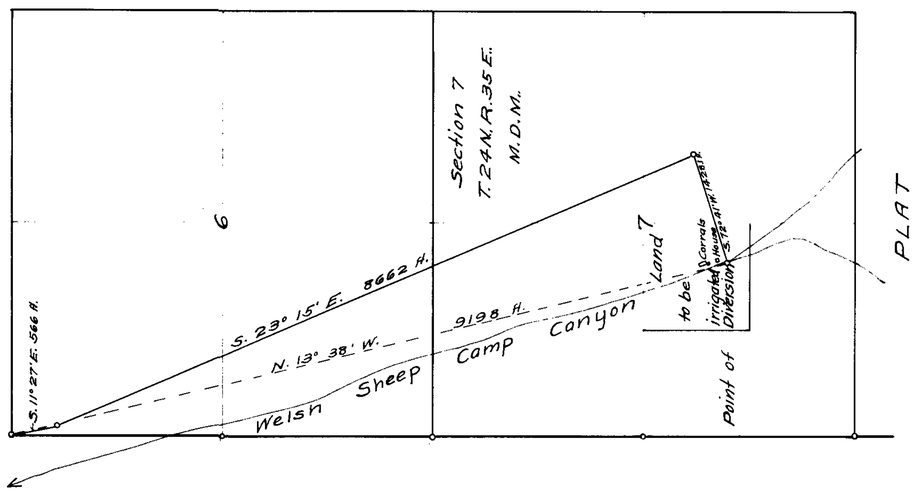

PLAT
OF
APPLICATION No. 3860.
of
George Kennedy and E.B. Salinas
of
Lovelock,
Humboldt County
Nevada.
In
T. 24 N., R. 35 E. of
M. D. M.
Scale 1000' = 1"

3859 3860