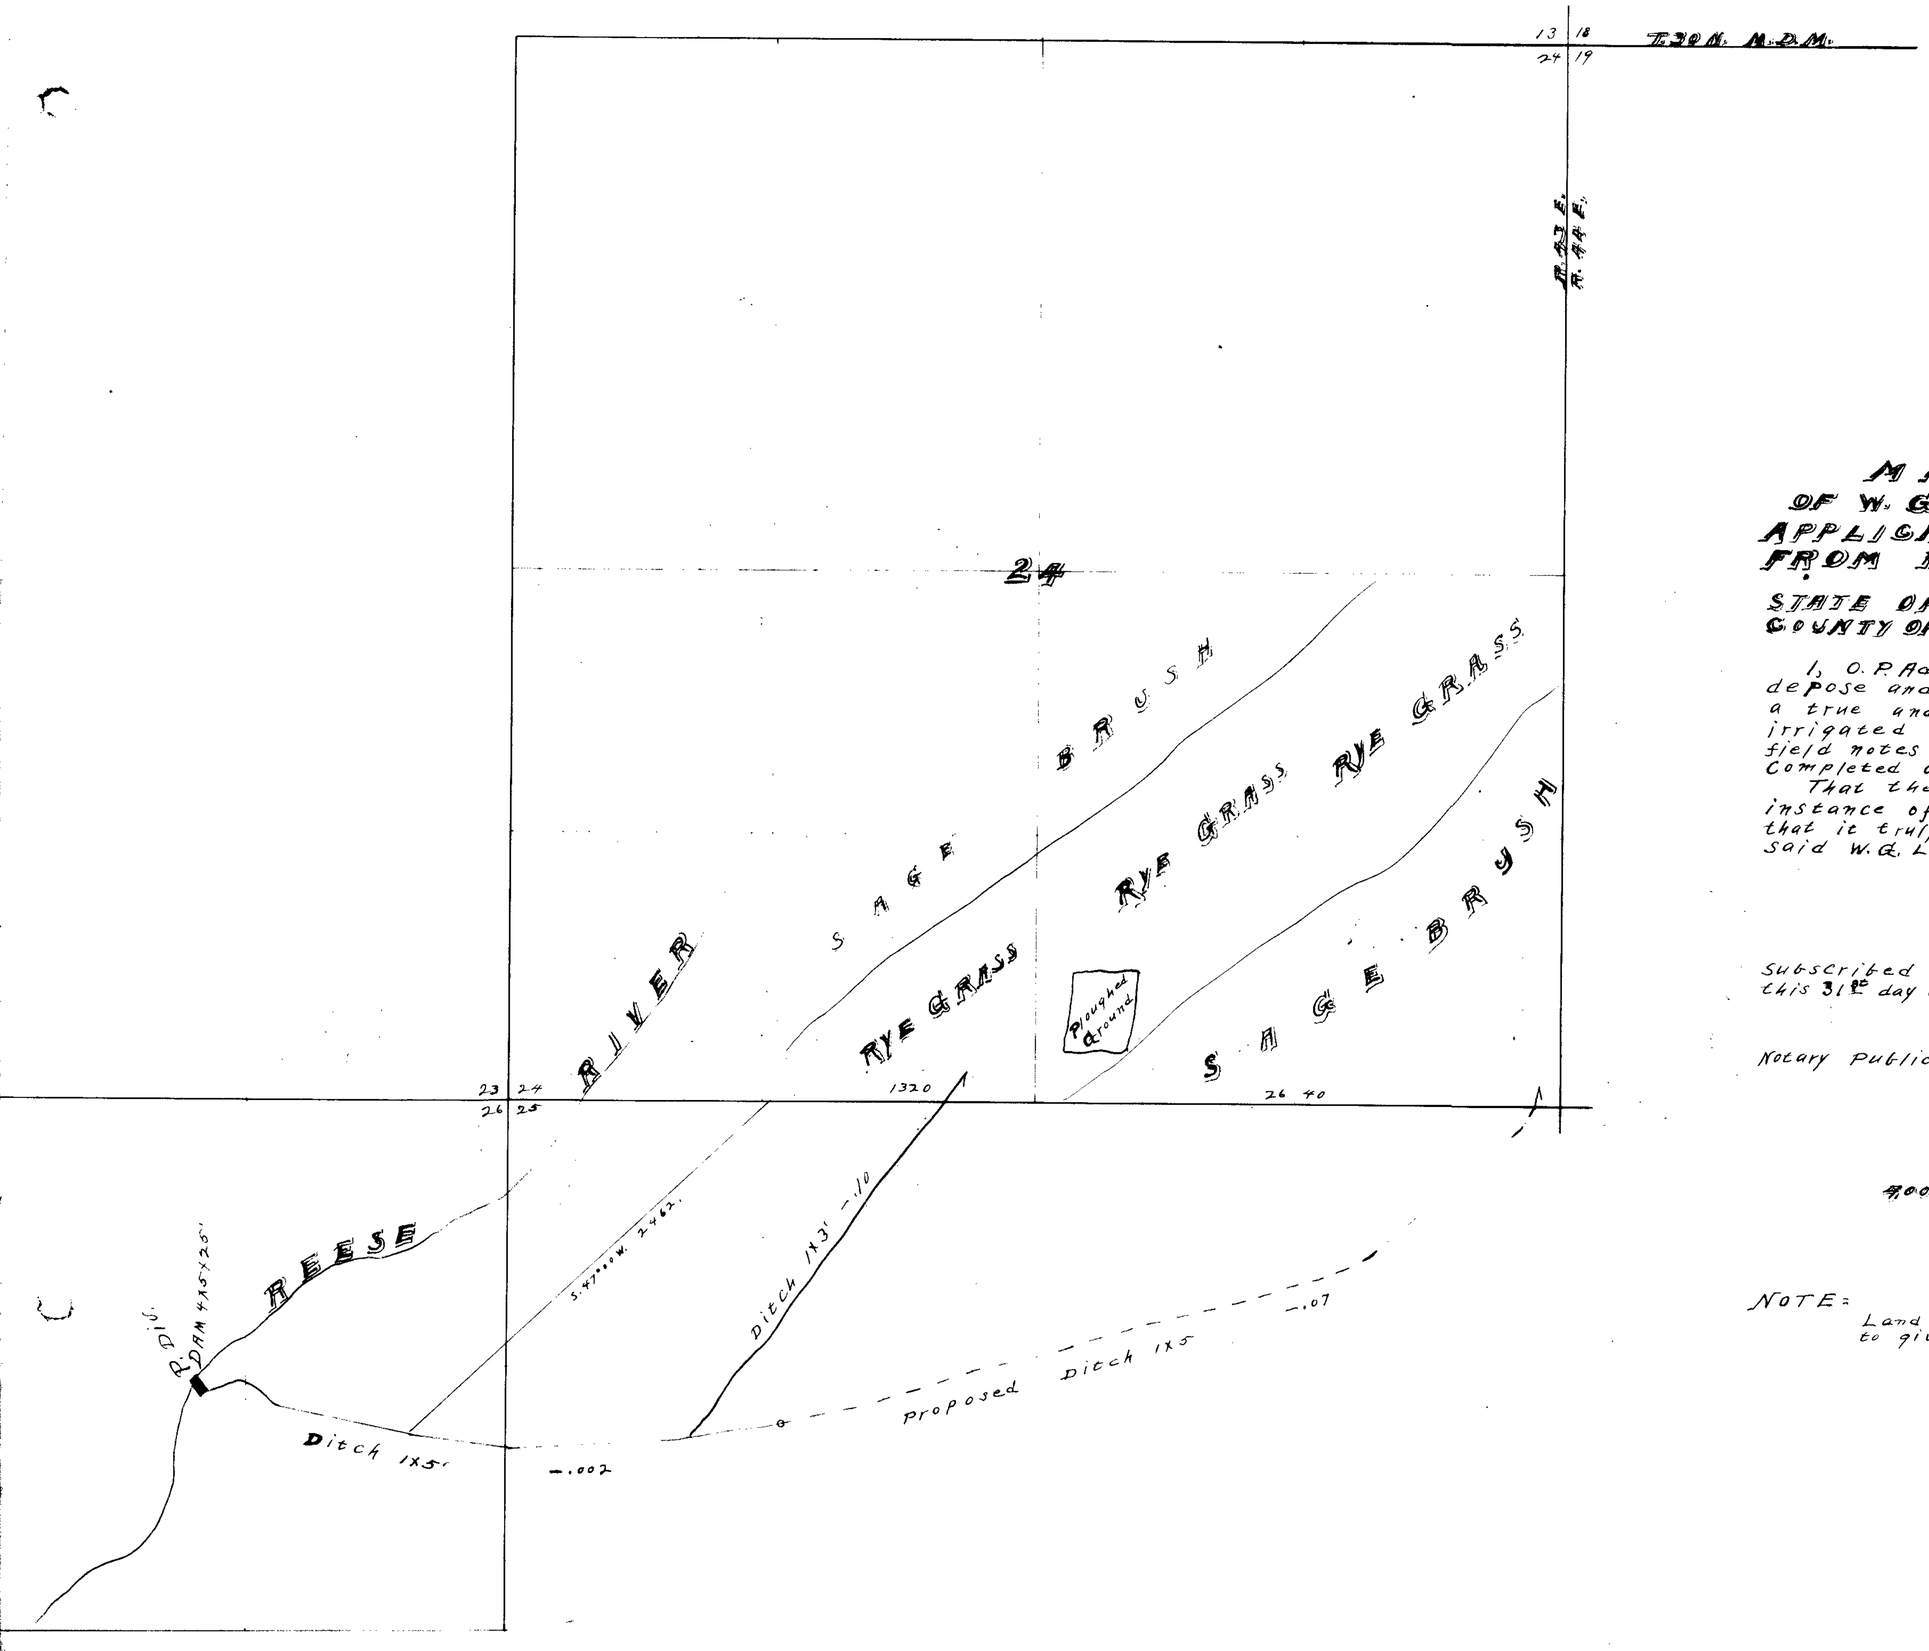

MAP
OF W. G. LEE
APPLICATION No. 3864.
FROM REESE RIVER

STATE OF NEVADA }
COUNTY OF LANDER } S.S.

I, O. P. Adams, being first duly sworn, depose and say that the above map is a true and accurate plat of the lands irrigated by W. G. Lee, as taken from the field notes of a survey made by me, Completed on the 28th day of May 1917.

That the map and Survey were made at the instance of W. G. Lee owner of said lands, and that it truly represents the irrigated lands of said W. G. Lee.

O. P. Adams,
Surveyor.

Subscribed and sworn to before me, this 31st day of May 1917.

W. C. Hancock.
Notary Public in and for Lander County Nevada.

SCALE
400 ft. TO ONE INCH.

NOTE:
Land under water, and impracticable to give correct data. May 28th 1917.
O. P. Adams.

3864