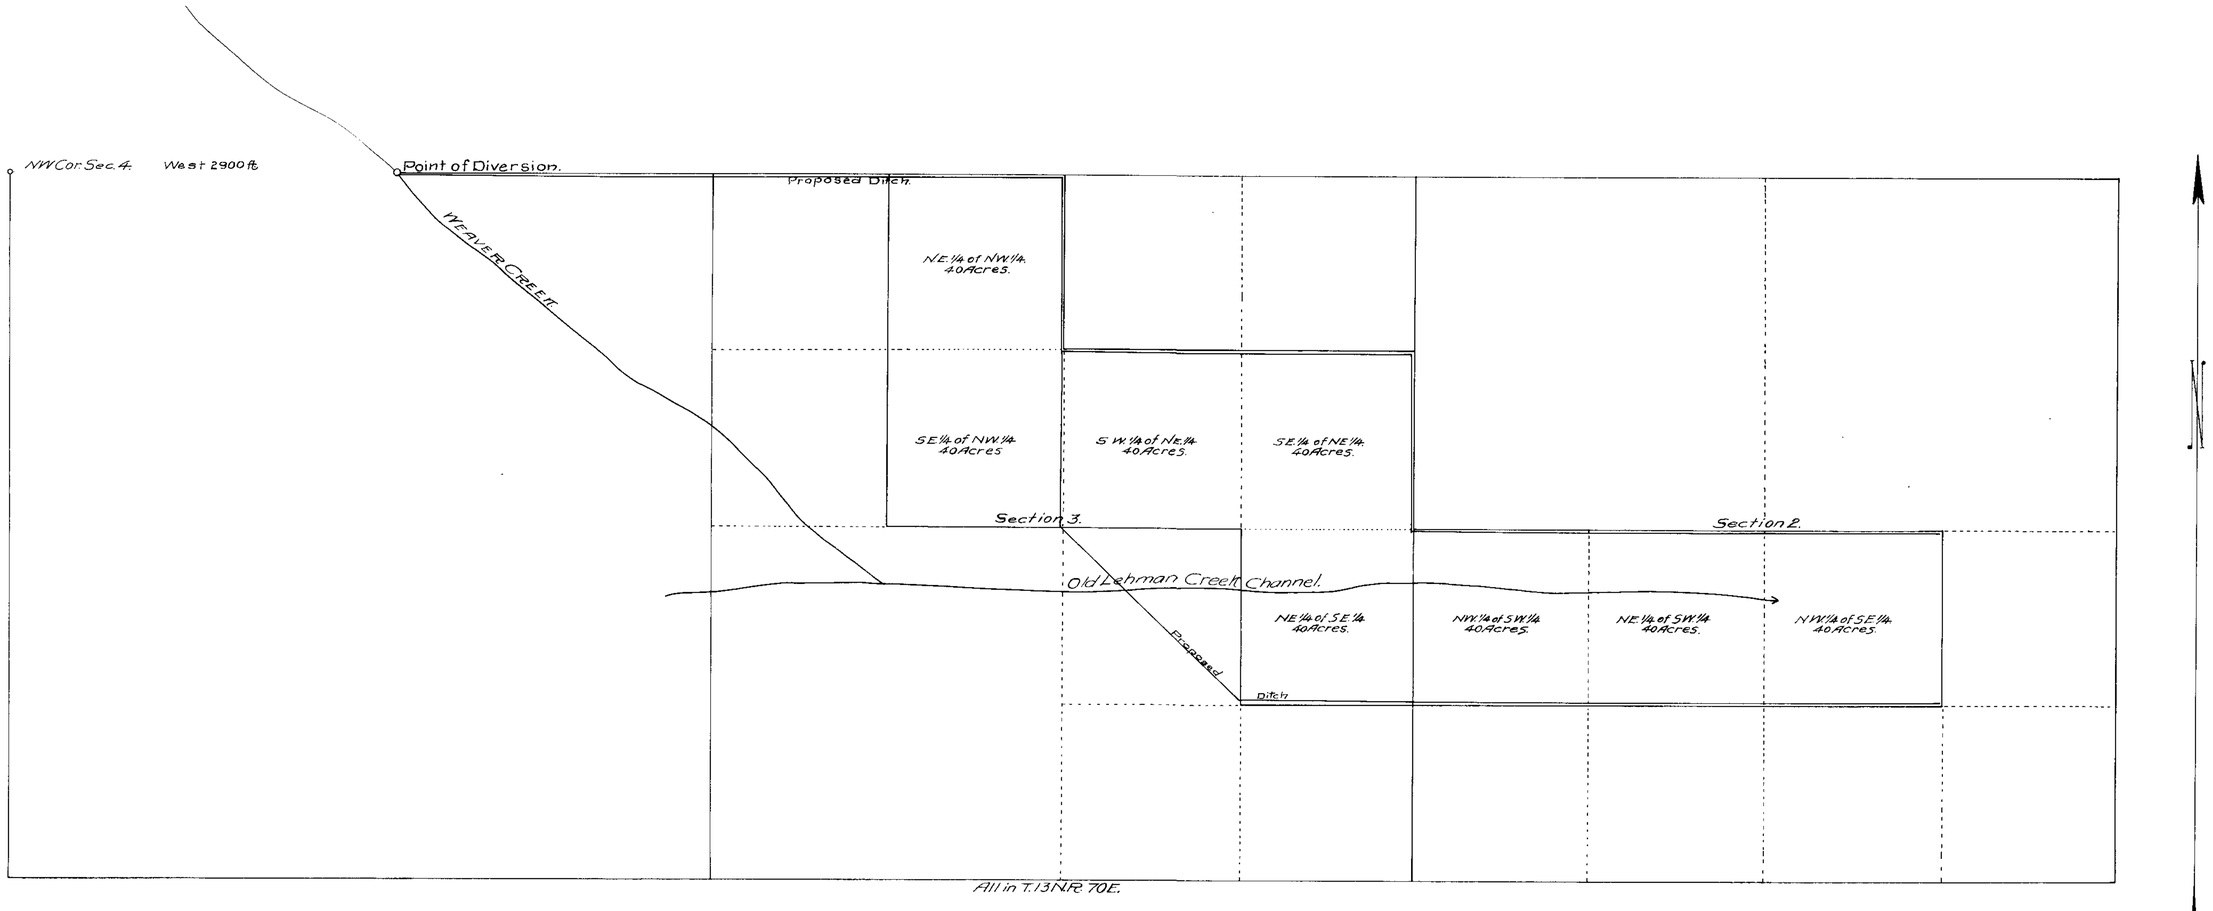

All in T. 13 N. R. 70 E.

STATE OF NEVADA
COUNTY OF WHITE PINE } ss.

I, W.B. Colwell, being first duly sworn, deposes and say that the above map is a true and accurate plat of the D.D. SABALA irrigation works, as taken from the field notes of a survey made by me completed on the 15th. day of December 1915: that such survey was made at the instance of D.D. Sabala: that the map represents the works described in Application No. 3866: together with the location of the streams and ditches in the immediate vicinity.

W.B. Colwell
Surveyor.

Subscribed and sworn to before me this 23rd day of August 1917.

Notary Public in and for White Pine County Nevada.

Commission expires Jan. 23, 1919.

WATER APPLICATION No. 3866.
FROM WEAVER CREEK
IN WHITE PINE COUNTY NEVADA
BY D.D. SABALA
OF ELKO NEVADA.
Scale 600' = 1".

FILED

3866