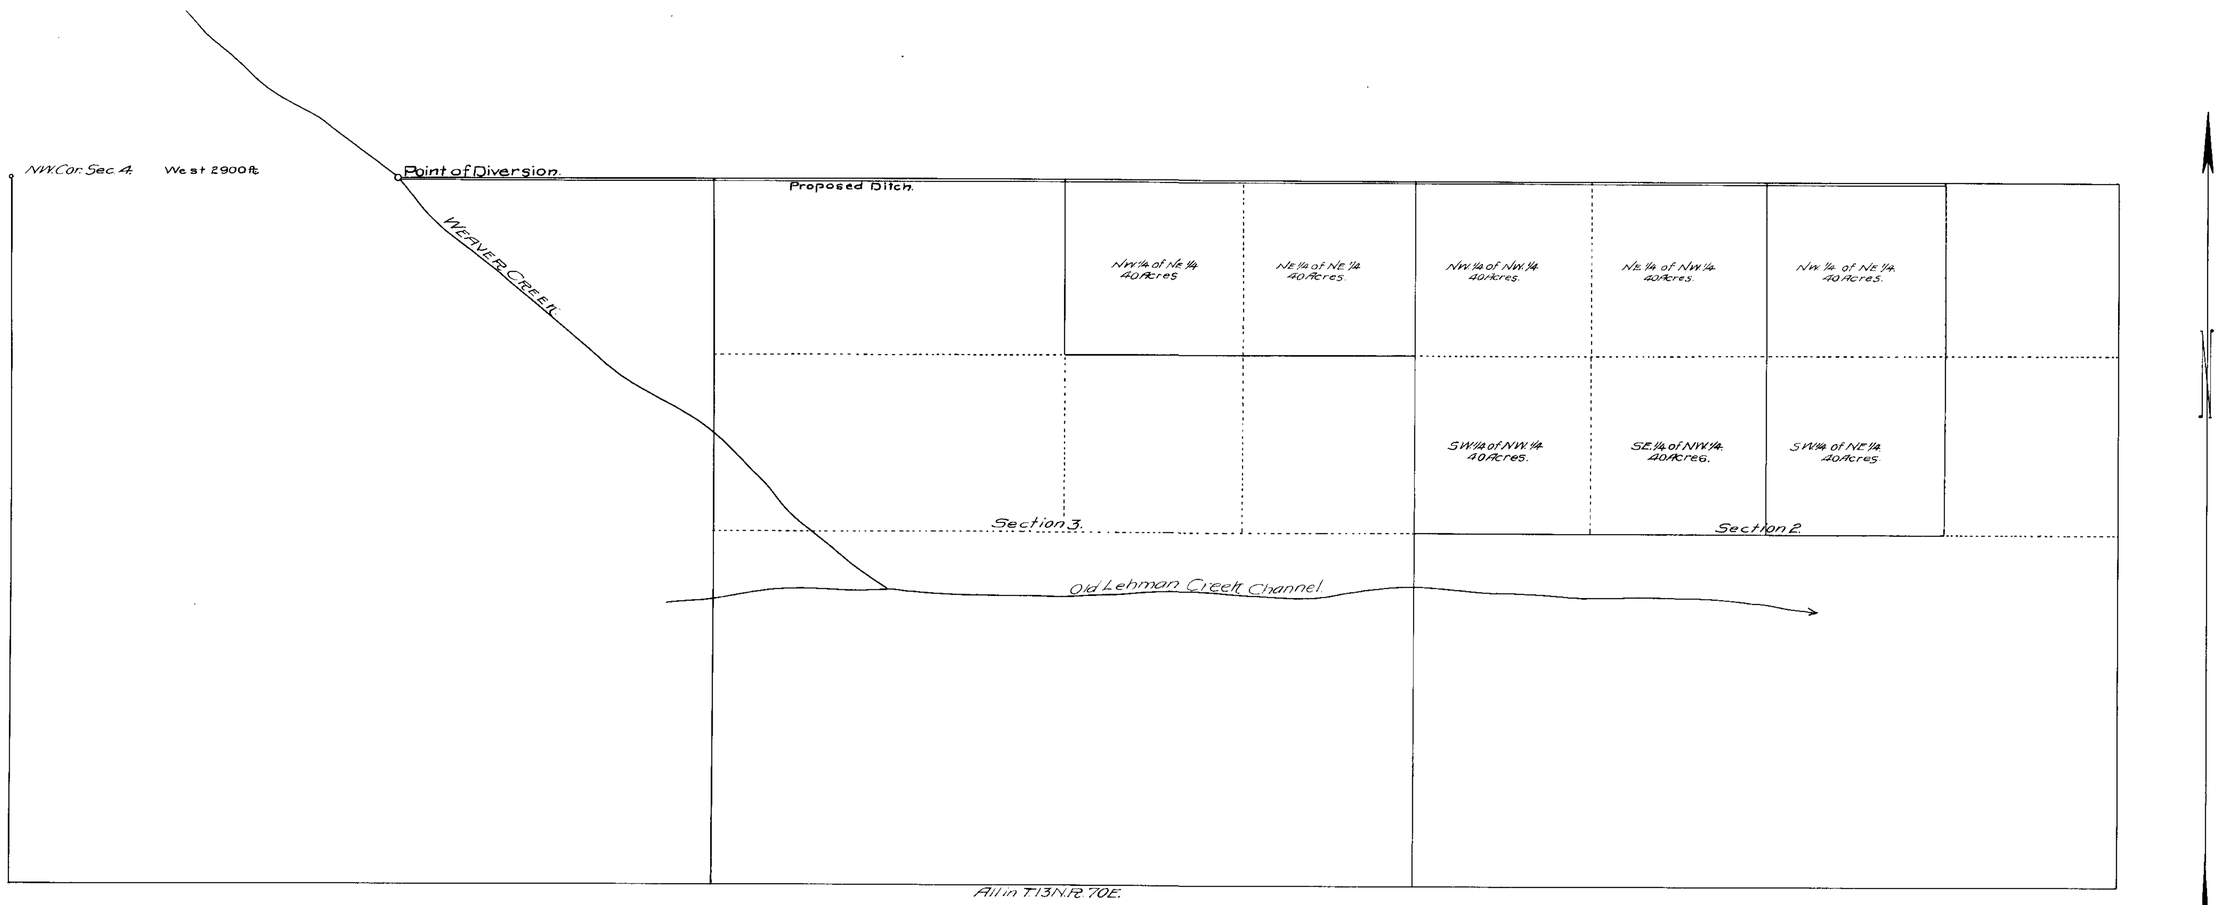

STATE OF NEVADA.
COUNTY OF WHITE PINE } ss.

I, W.B. Colwell, being first duly sworn deposes and say that the above map is a true and accurate plat of the FRANK J. DOOLIN irrigation works, as taken from the field notes of a survey made by me completed on the 15th day of December 1915; that such survey was made at the instance of Frank J. Doolin; that the map represents the works described in Application No. 3868; together with the location of the streams and ditches in the immediate vicinity.

W.B. Colwell
Surveyor.

Subscribed and sworn to before me this 23rd day of August 1917.

George G. Smith
Notary Public in and for White Pine County Nevada.

My commission expires June 23, 1919

WATER APPLICATION No. 3868
FROM WEAVER CREEK.
IN WHITE PINE COUNTY NEVADA
BY FRANK J. DOOLIN
OF BAKER NEVADA
Scale 600' = 1".

3868