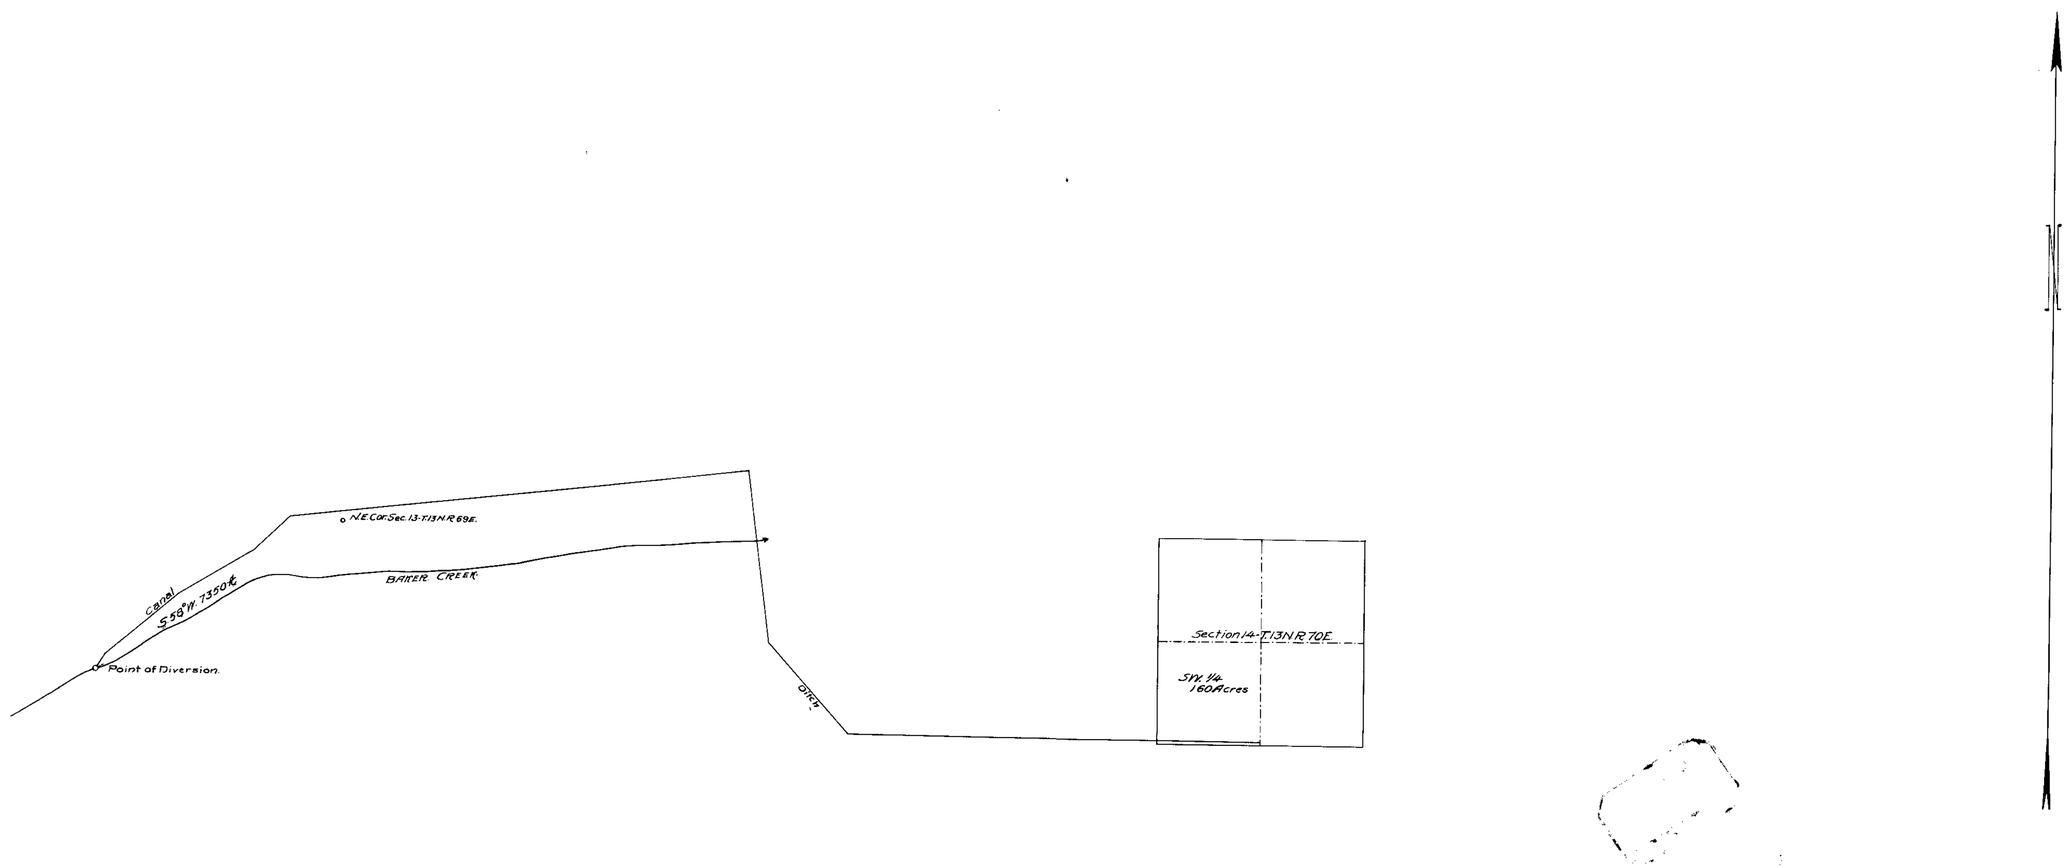

STATE OF NEVADA.
COUNTY OF WHITE PINE } ss.

I, W.B. Colwell, being first duly sworn, deposes and say that the above map is a true and accurate plat of the JOHN ETCHEBARREN irrigation works, as taken from the field notes of a survey made by me completed on the 12th day of December 1915: that such survey was made at the instance of John Etchebarren: that the map represents the works described in Application No. 3870: together with the location of the streams and ditches in the immediate vicinity.

W.B. Colwell
Surveyor.

Subscribed and sworn to before me this 12TH day of October 1917.

G. S. Hoag
Notary Public in and for White Pine County Nevada.

WATER APPLICATION No. 3870.
FROM BAKER CREEK
IN WHITE PINE COUNTY NEVADA
BY JOHN ETCHEBARREN:
OF RENO NEVADA.
Scale 2000' = 1"