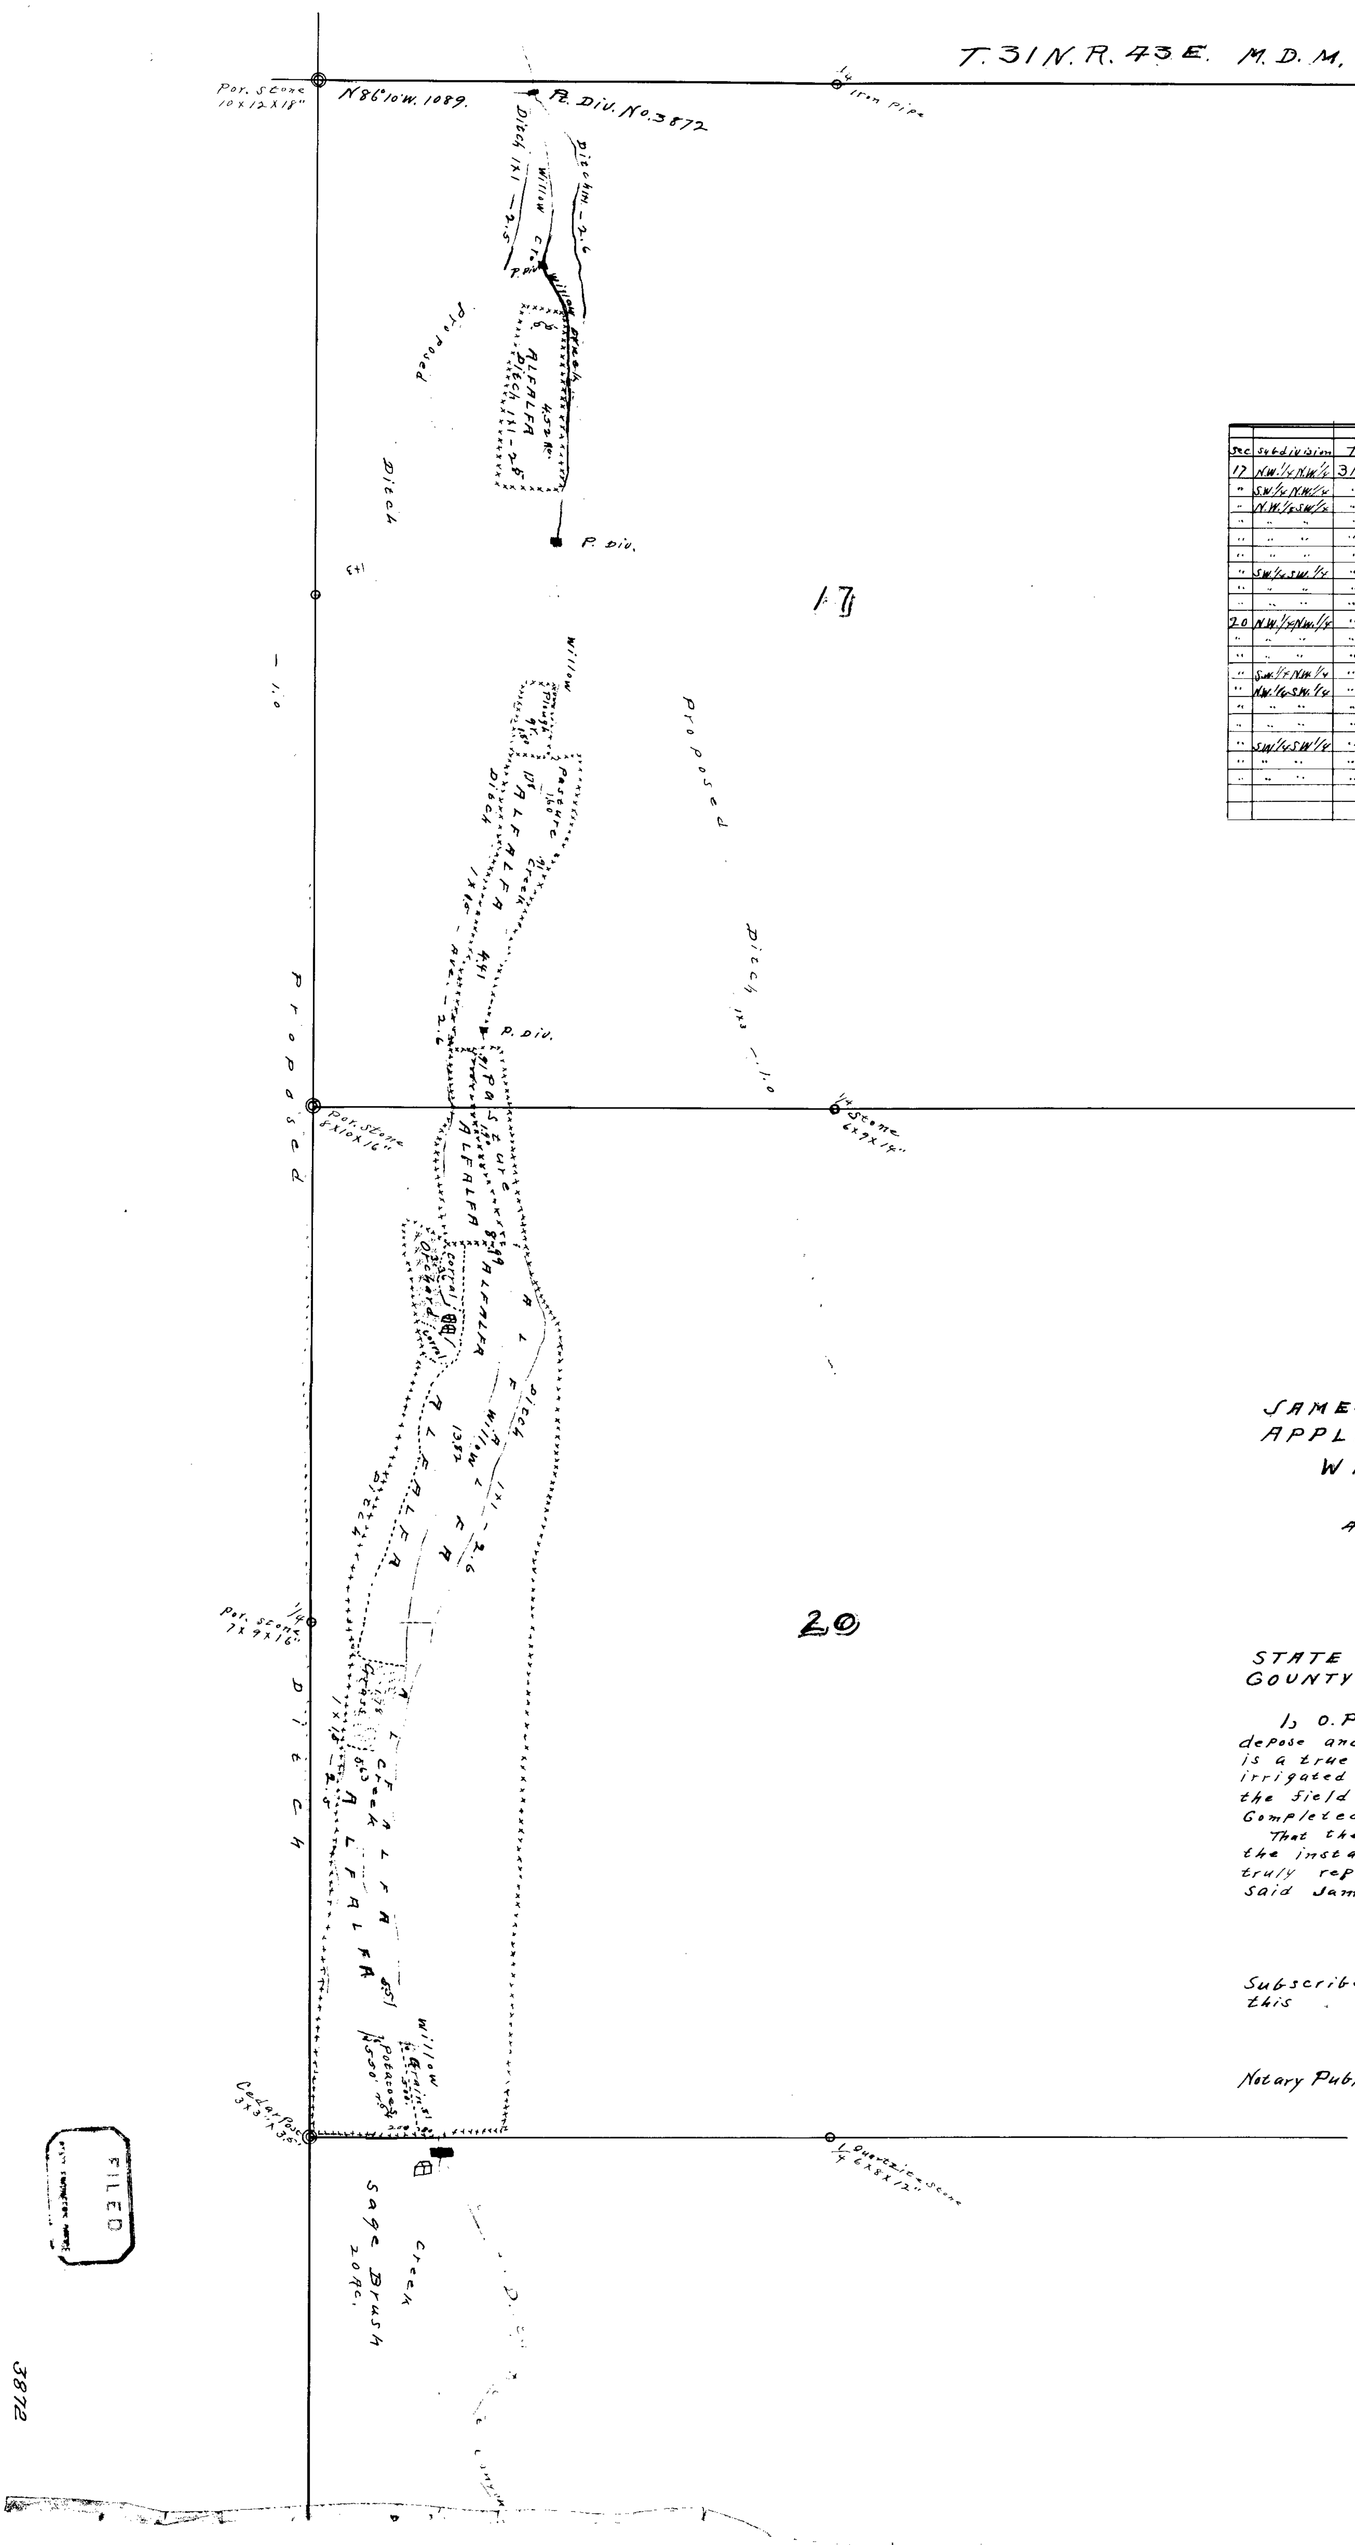

Sec	Subdivision	T.	R	Cultivated Acreage	Discription of Culture	Date of First Cult.
17	N.W.1/4 N.W.1/4	31N.	43E.	.55	Alfalfa	
"	S.W.1/4 N.W.1/4	"	"	4.52	"	
"	N.W.1/4 S.W.1/4	"	"	1.80	Ploughed gr.	
"	" "	"	"	1.60	Pasture	
"	" "	"	"	1.78	Alfalfa	
"	" "	"	"	.37	Willows	
"	S.W.1/4 S.W.1/4	"	"	1.82	Pasture	
"	" "	"	"	4.41	Alfalfa	
"	" "	"	"	.59	Willows	
20	N.W.1/4 N.W.1/4	"	"	3.36	orchard and corrals	
"	" "	"	"	8.99	Alfalfa	
"	" "	"	"	1.90	Pasture	
"	S.W.1/4 N.W.1/4	"	"	13.82	Alfalfa	
"	N.W.1/4 S.W.1/4	"	"	5.63	"	
"	" "	"	"	1.76	Grass	
"	" "	"	"	.77	Buck Brush	
"	S.W.1/4 S.W.1/4	"	"	5.51	Alfalfa	
"	" "	"	"	2.54	Pasture	
"	" "	"	"	.81	Grain	

MAP

JAMES DAHL CULTURE APPLICATION No. 3872 WILLOW CREEK

SCALE
400 Ac. TO ONE INCH.

STATE OF NEVADA
COUNTY OF LANDER ss.

I, O. P. Adams, being first duly sworn, depose and say that the accompanying map is a true and accurate plat of the land irrigated by James Dahl as taken from the field notes of a survey made by me, Completed on the 10th day of June 1917.

That the map and survey were made at the instance of James Dahl, and that it truly represents the irrigated lands of said James Dahl.

O. P. Adams
Surveyor.

Subscribed and sworn to before me this day of 1917

Notary Public in and for County Nevada.

FILED

3872

3872