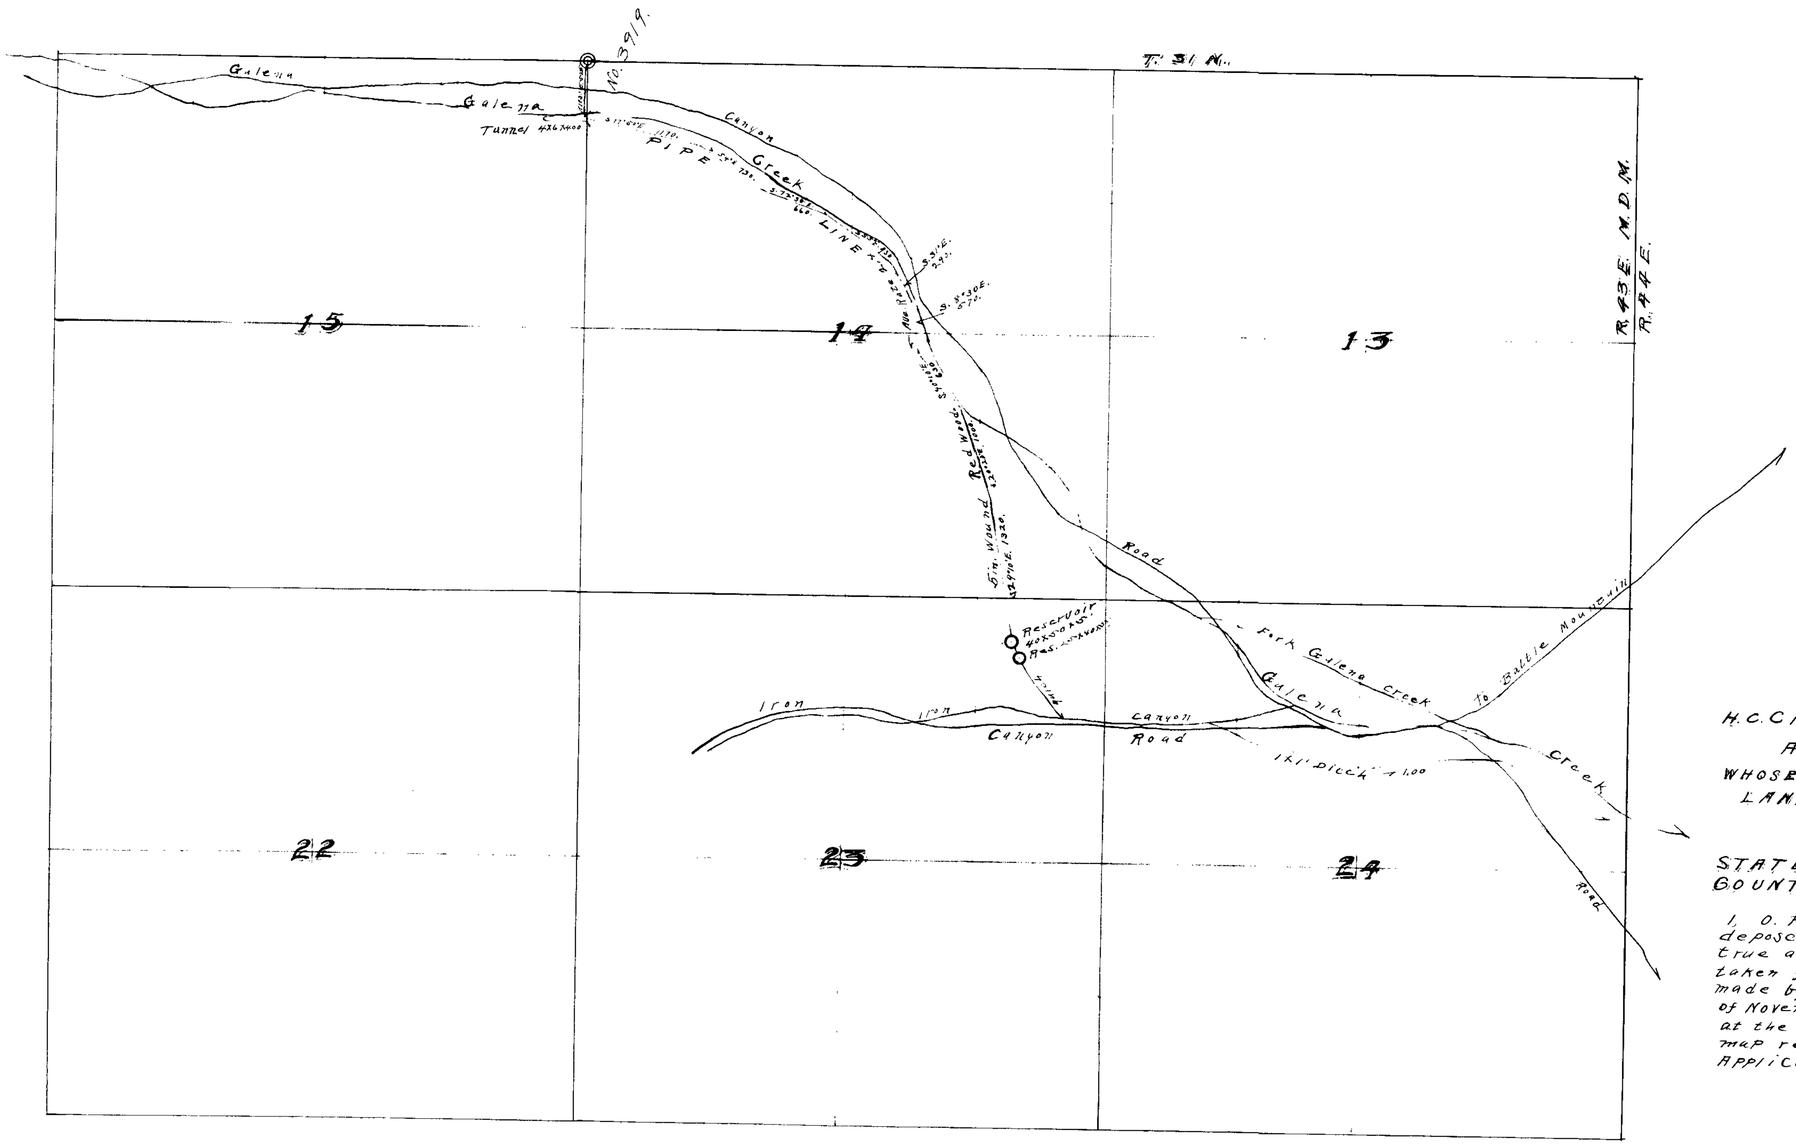

PLAT

H.C. CHRISTENSEN PIPE LINE
APPLICATION No. 3919.
WHOSE ADDRESS IS BATTLE MOUNTAIN,
LANDER COUNTY NEVADA.

STATE OF NEVADA
COUNTY OF LANDER S.S.

I, O. P. Adams, being first duly sworn depose and say that the above map is a true and accurate plat of the works, as taken from the field notes of a survey made by me, completed on the 20th. day of November 1917; that such survey was made at the instance of H.C. Christensen: that the map represents the works described in Application No. 3919.

O. P. Adams
surveyor.

Subscribed and sworn to before me this 7th day of Dec. 1917.

[illegible]
Notary Public in and for Lander Co. Nev.

SCALE
800 ft. TO ONE INCH

FILED
DEC 1917

311