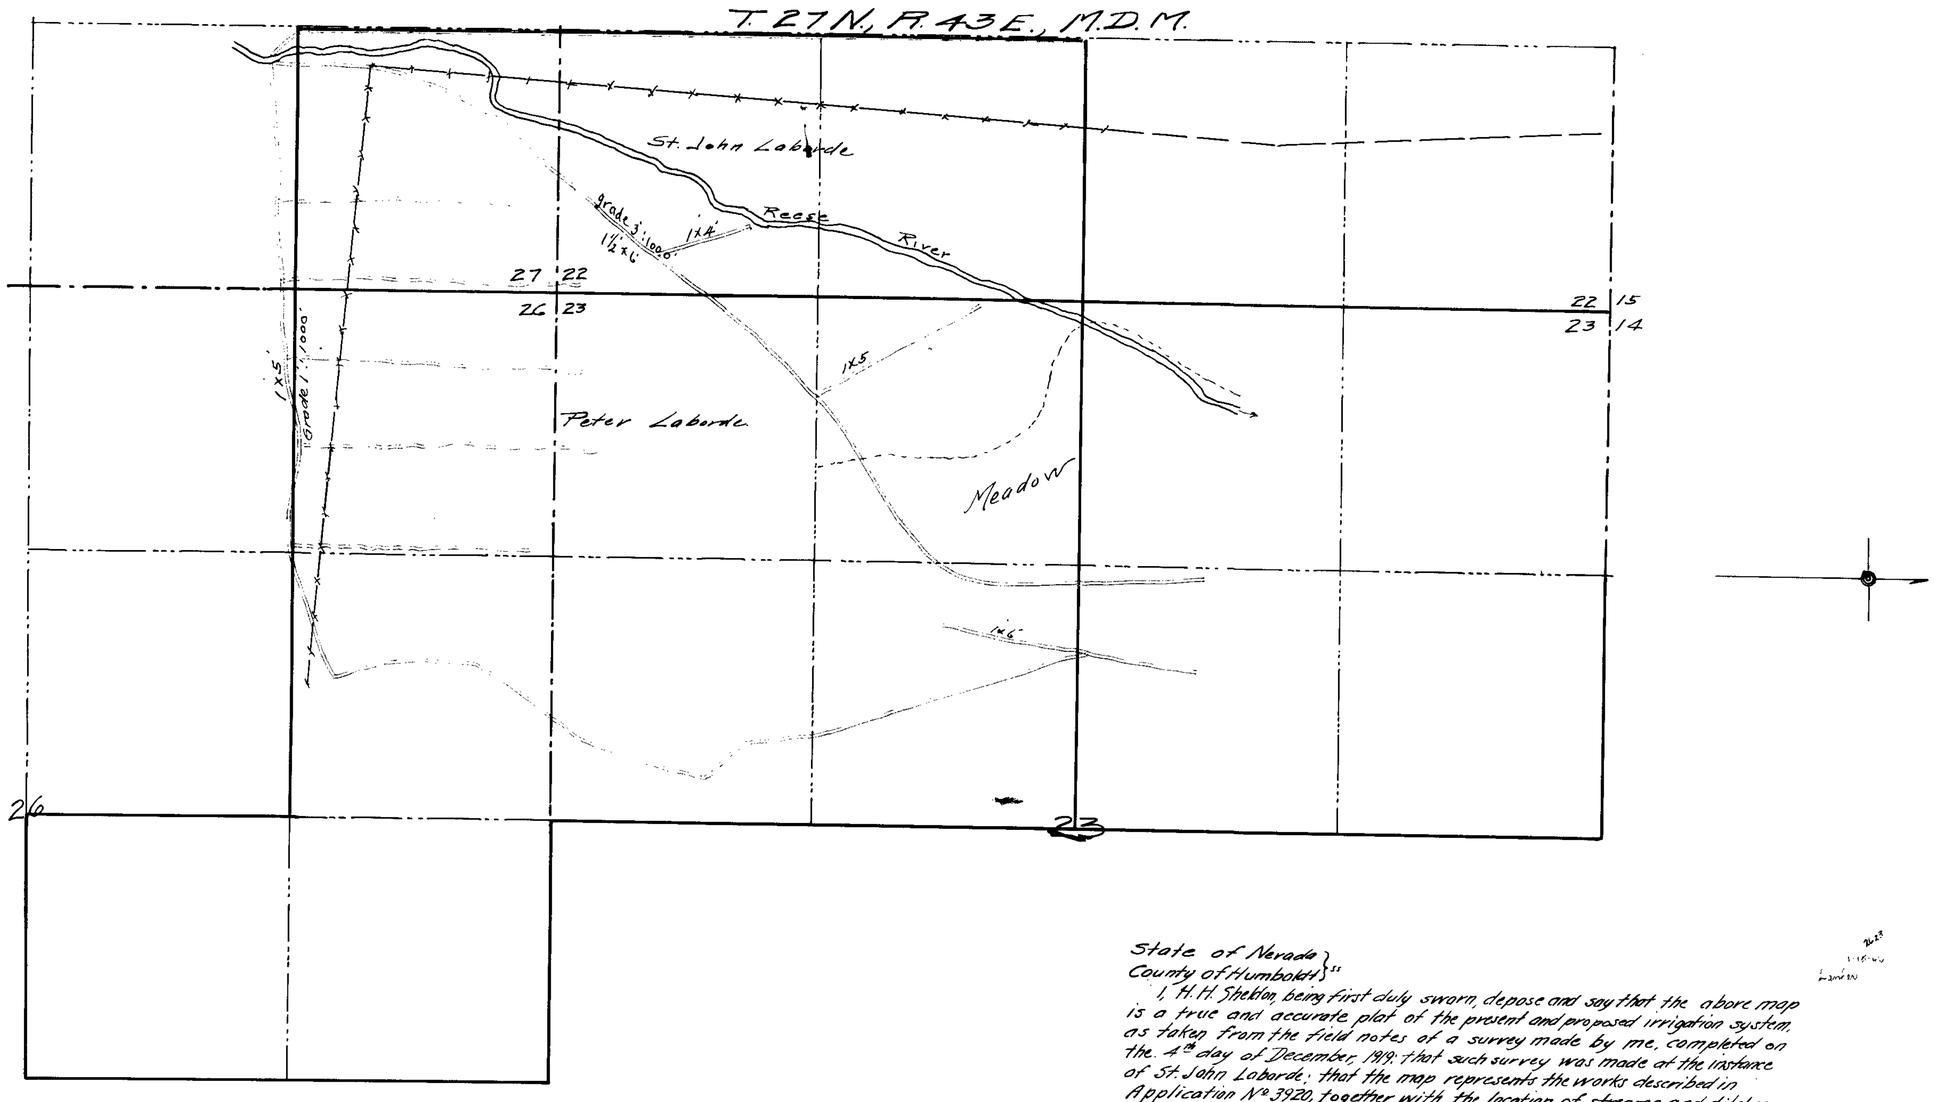

State of Nevada }
County of Humboldt } ss

I, H. H. Sheldon, being first duly sworn, depose and say that the above map is a true and accurate plat of the present and proposed irrigation system, as taken from the field notes of a survey made by me, completed on the 4th day of December, 1919; that such survey was made at the instance of St. John Laborde; that the map represents the works described in Application No. 3920, together with the location of streams and ditches in the immediate vicinity.

H. H. Sheldon
Surveyor.

Subscribed and sworn to before me, this 26th day of February, 1920

L. G. Wilson
Notary Public in and for Humboldt County, Nevada.

5-7-20

MAP
OF
PROPOSED IRRIGATION SYSTEM
OF
ST. JOHN & PETER LABORDE
PERMIT No. 3920
REESE RIVER
LANDER COUNTY, NEVADA.
FEB. 1920 SCALE 1" = 400'

3920