Owner	Section	Sub-division	Township	Range	Cultivated Acreage	Description of Culture	Date of First Culture
Crofts. R.B.	7	S½NW¼ N½SW¼	29S	66E	12.30	Alfalfa & Grain	
"	"	"	"	"	14.85	Grain	

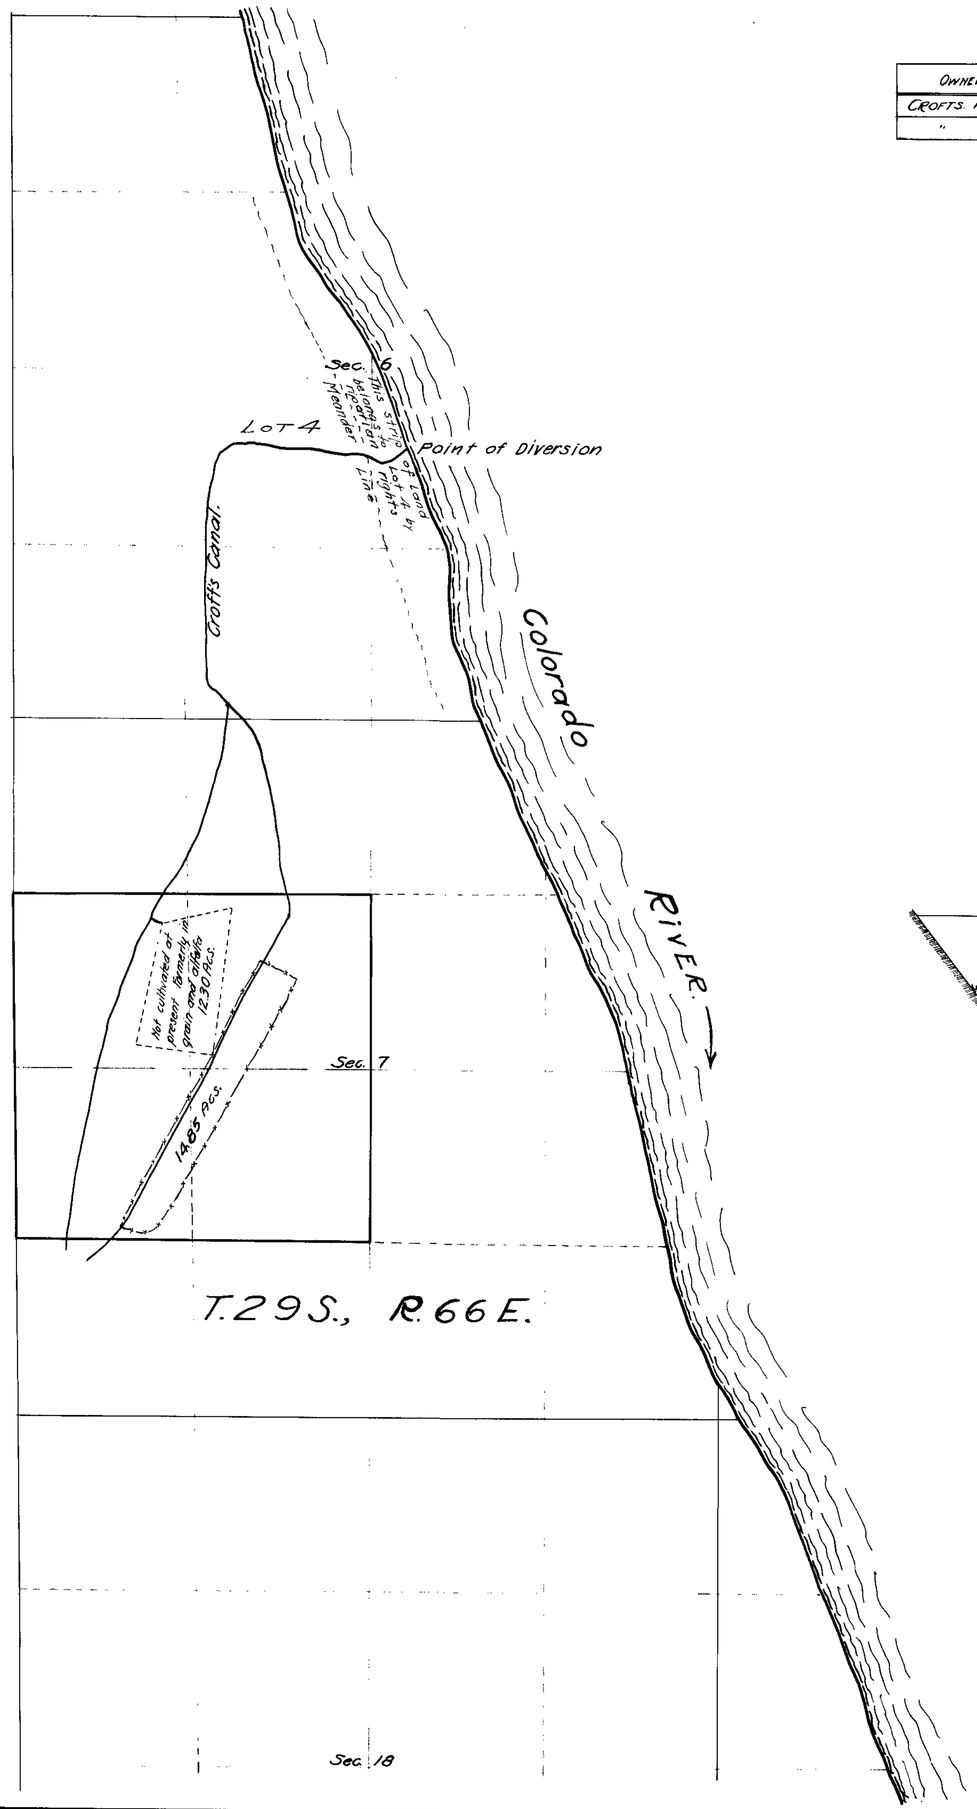

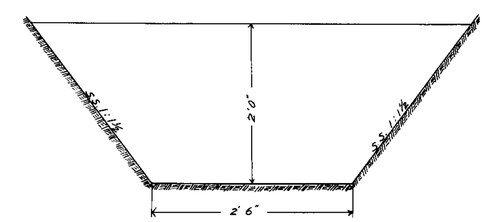

CROSS-SECTION OF CANAL
Scale- 1" = 1'-0"
Canal falls 1½ in. to 100 ft.

State of Nevada, County of Clark } ss.

I, Fred W. Rodolf, being first duly sworn, depose and say that the above map is a true and accurate plat of the lands irrigated by R.B. Crofts, as taken from the field notes of a survey made by me, completed on the 30th day of December 1923.

That the above map and Survey were made at the instance of R.B. Crofts, owner of said lands, and that it truly represents the irrigated lands of said R.B. Crofts.

Fred W. Rodolf
State Water Rights Surveyor.

Subscribed and Sworn to before me this 4th day of January, 1924.

C. D. Breeze
Notary Public, in and for Clark County, Nevada.
My Commission Expires, May 20, 1927.

Jan. 24/24

FILED
Jan. 24, 1924.

1029

May 6-1924 for .2715 c.f.s or 81.45 acre ft. per annum

APPLICATION No. 3924.

CULTURAL MAP
of the property of
R. B. CROFTS
irrigating from the
COLORADO RIVER.

Fred W. Rodolf- State Water Rights Surveyor
December 30, 1923

3924