MAP SHOWING
DITCHES CONSTRUCTED FOR THE IRRIGATION OF

LOT 2, AND S. 1/2 or S.E. 1/4 or SEC. 26 T. 3 S. R. 35 E. M.D.M.

AS DESCRIBED IN APPLICATION 3938.

FOR

MRS. PHOEBE GIROUX

FOR THE APPROPRIATION OF FLOOD AND UNAPPROPRIATED WATERS
OF McATEE CREEK, ESMERALDA CO. NEV.

SURVEYED, MAY 4-5 1917
BY
B.E. SHERWIN SURVEYOR

Scale, 1 inch = 800 ft

(Note) Ditch #1. 518' long, 2.6' wide, 1' deep, fall 2' per 1000'. Diversion box 2.5' x 3.2', 12' long.
1 Flume 40' long, 3' x 3' of 2" x 12" plank.
Ditch #2, 827' long 3' wide, 1' deep, lined with rock, fall 6' per 1000'. Diversion box 2.4' x 2', 8' long.
Ditch #3. 790' long, 1.5' wide, 15" deep, fall 10' per 1000'. Diversion box 1.6' x 1.5' x 2.5' long.

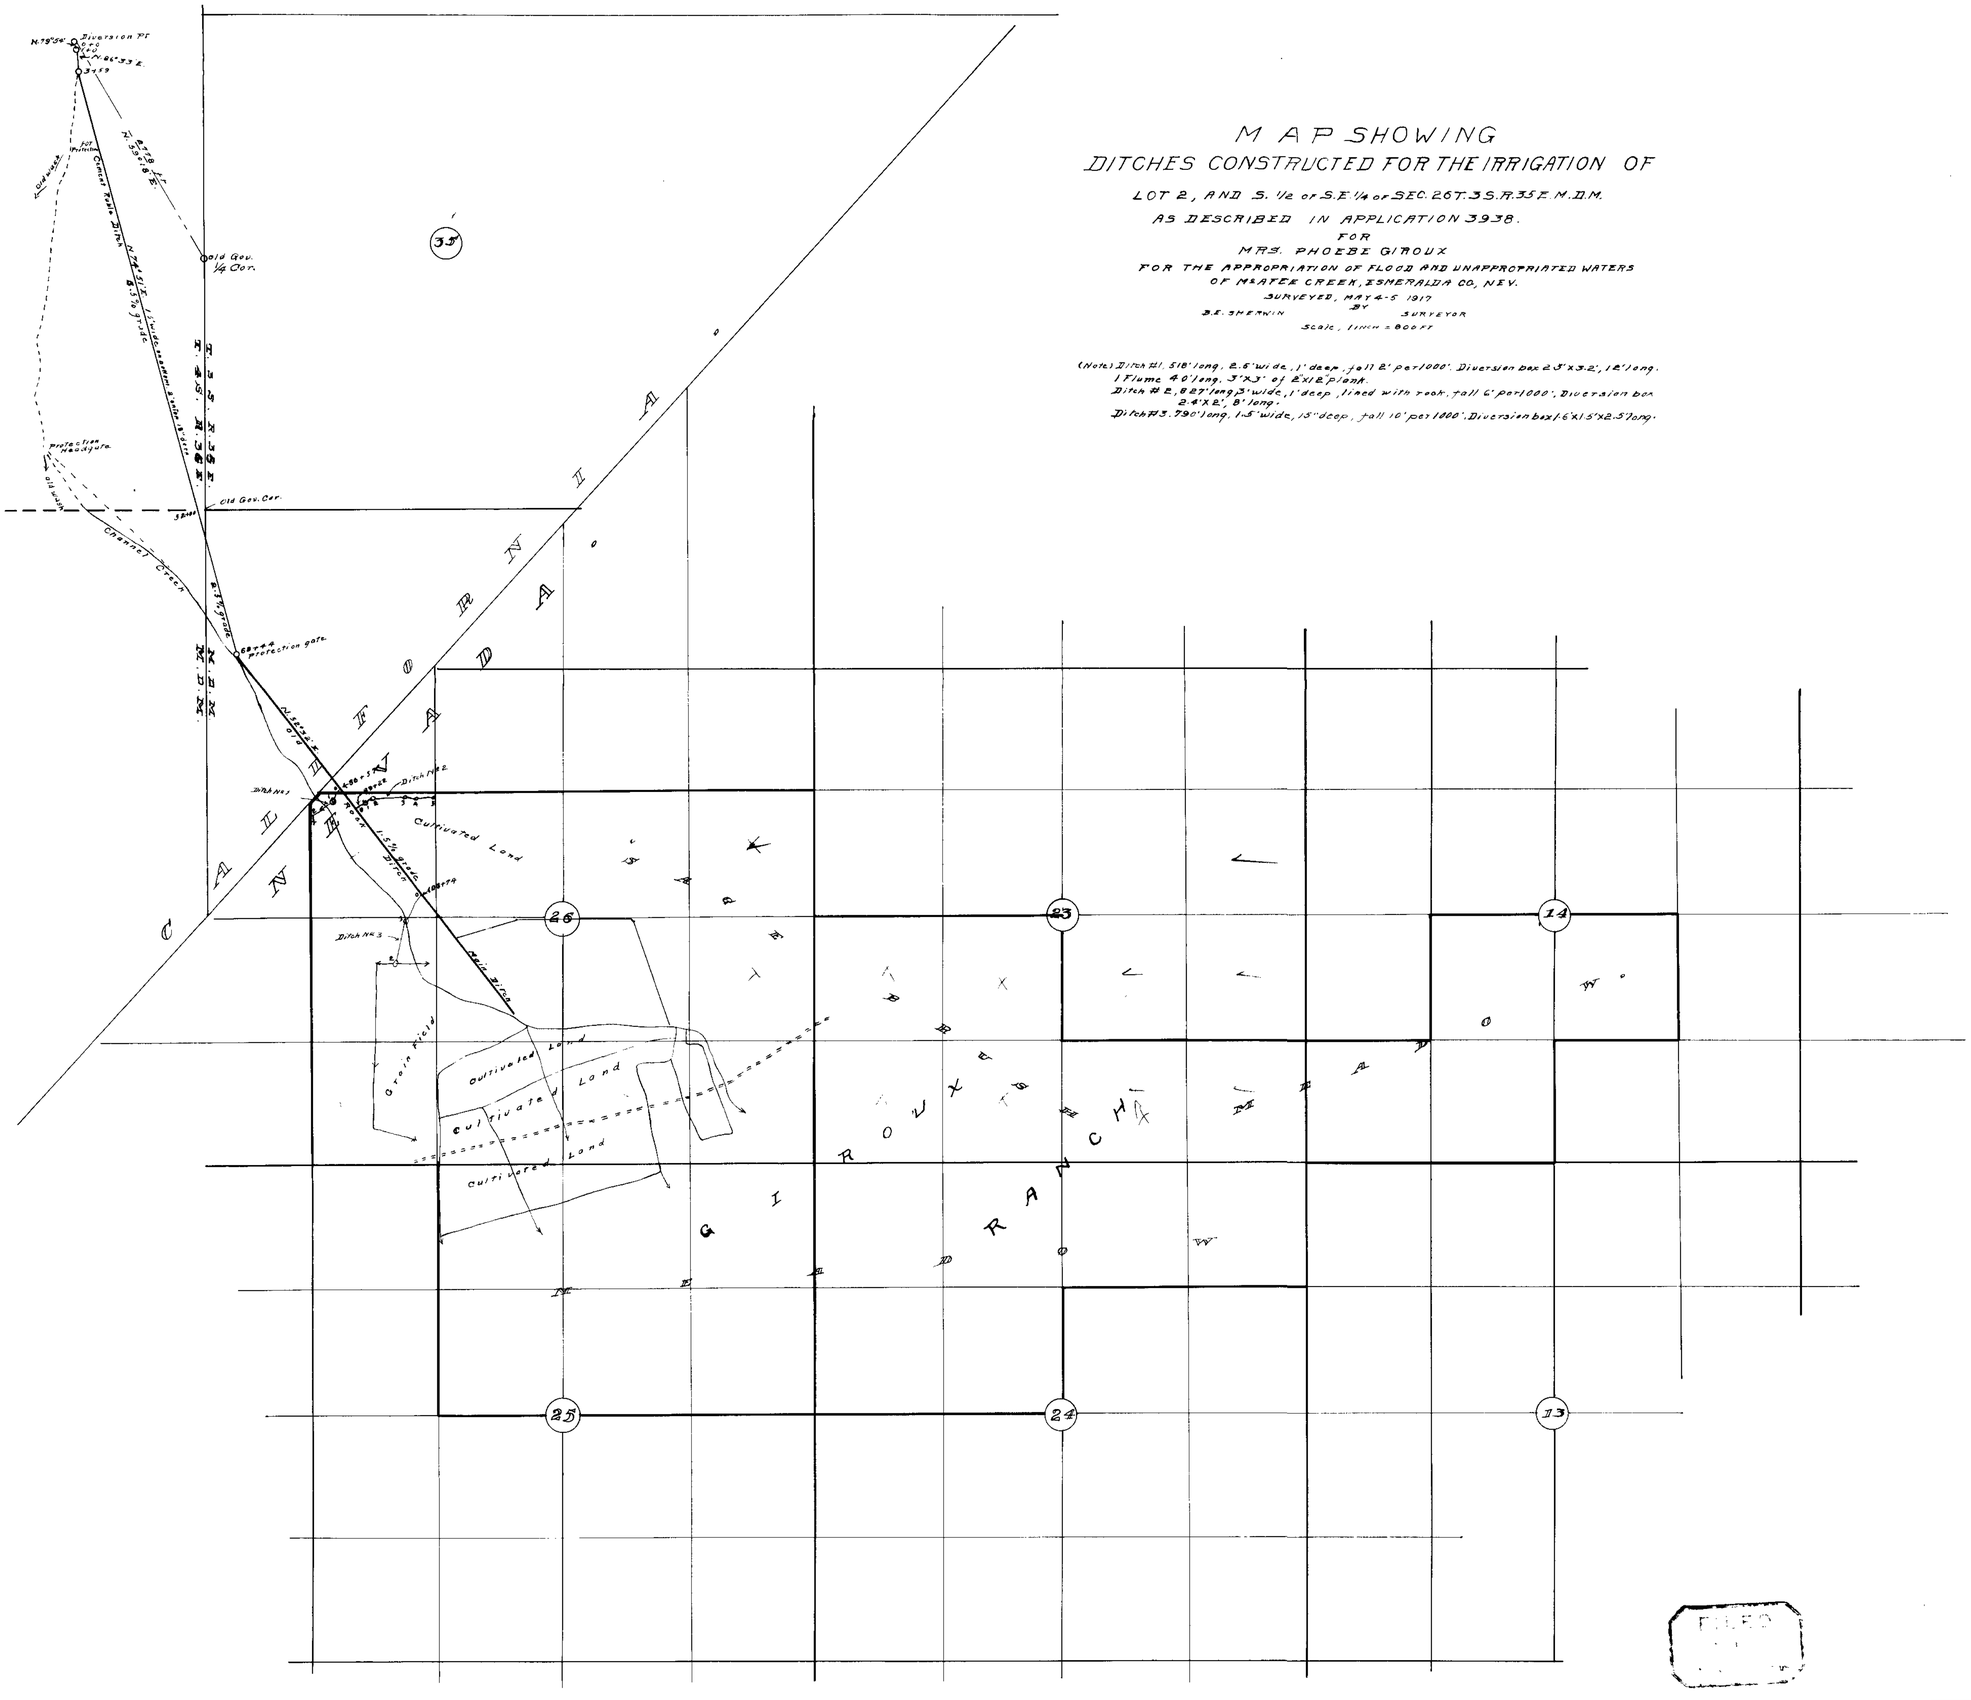

TABULATION

STATION	TRUE BEARING	DISTANCE
	MAIN DITCH	
0+0 – 1+0	N 73°54' E	100
1+0 – 3+59	N 86°33' E.	259
3+59 – 68+44	N. 74°51' E	6485
68+44 – 100+74	N. 52°32' E.	3230
Distributing Ditch #1		
0=86+57 – 1	S. 64°44' E	147
1 – 2	S. 38°04' E	360.
Distributing Ditch #2		
0=89+82 – 1	N. 21°50' W.	114.
1 – 2	N. 31°52' W	103.
2 – 3	N. 7°16' W.	332.
3 – 4	N. 6° 08' E.	109.
4 – 5	N. 5°02' W	170.
Distributing Ditch #3		
0=100+74 – 1	S. 39°48' E.	322.
1 – 2	S. 29° 06' E.	468
2 – 3	N. 1° 34' E	338
2 – 4	S. 2°54' W	200

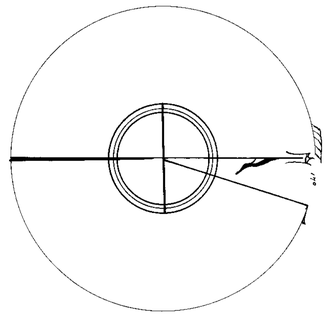

STATE OF CALIFORNIA }
COUNTY OF INYO } S.S.

B. E. Sherwin, being first duly sworn, deposed and says that the above map is a true and accurate plat of the Phoebe Giroux irrigation works, from the field notes of a survey made by me, completed on the 8th day of May 1917, that such survey was made at the instance of J. L. Giroux, that the map represents the works as constructed together with the location of streams and ditches in the immediate vicinity.

B. E. Sherwin
Engineer.

Subscribed and sworn to before me this 8th day of May, 1917. L. L. Ball
Notary Public in and for Inyo Co. Calif.

FILED

3938