Cultural Map Tabulation

Section	Sub-division	Town-ship	Range	Cultivated acreage	Description of Culture	Date of first Culture
20	SW¼ SE¼	5 N.	69 E.	11.9	Alfalfa	
29	NW¼ NE¼	5 N	69 E	8.0	Alfalfa	

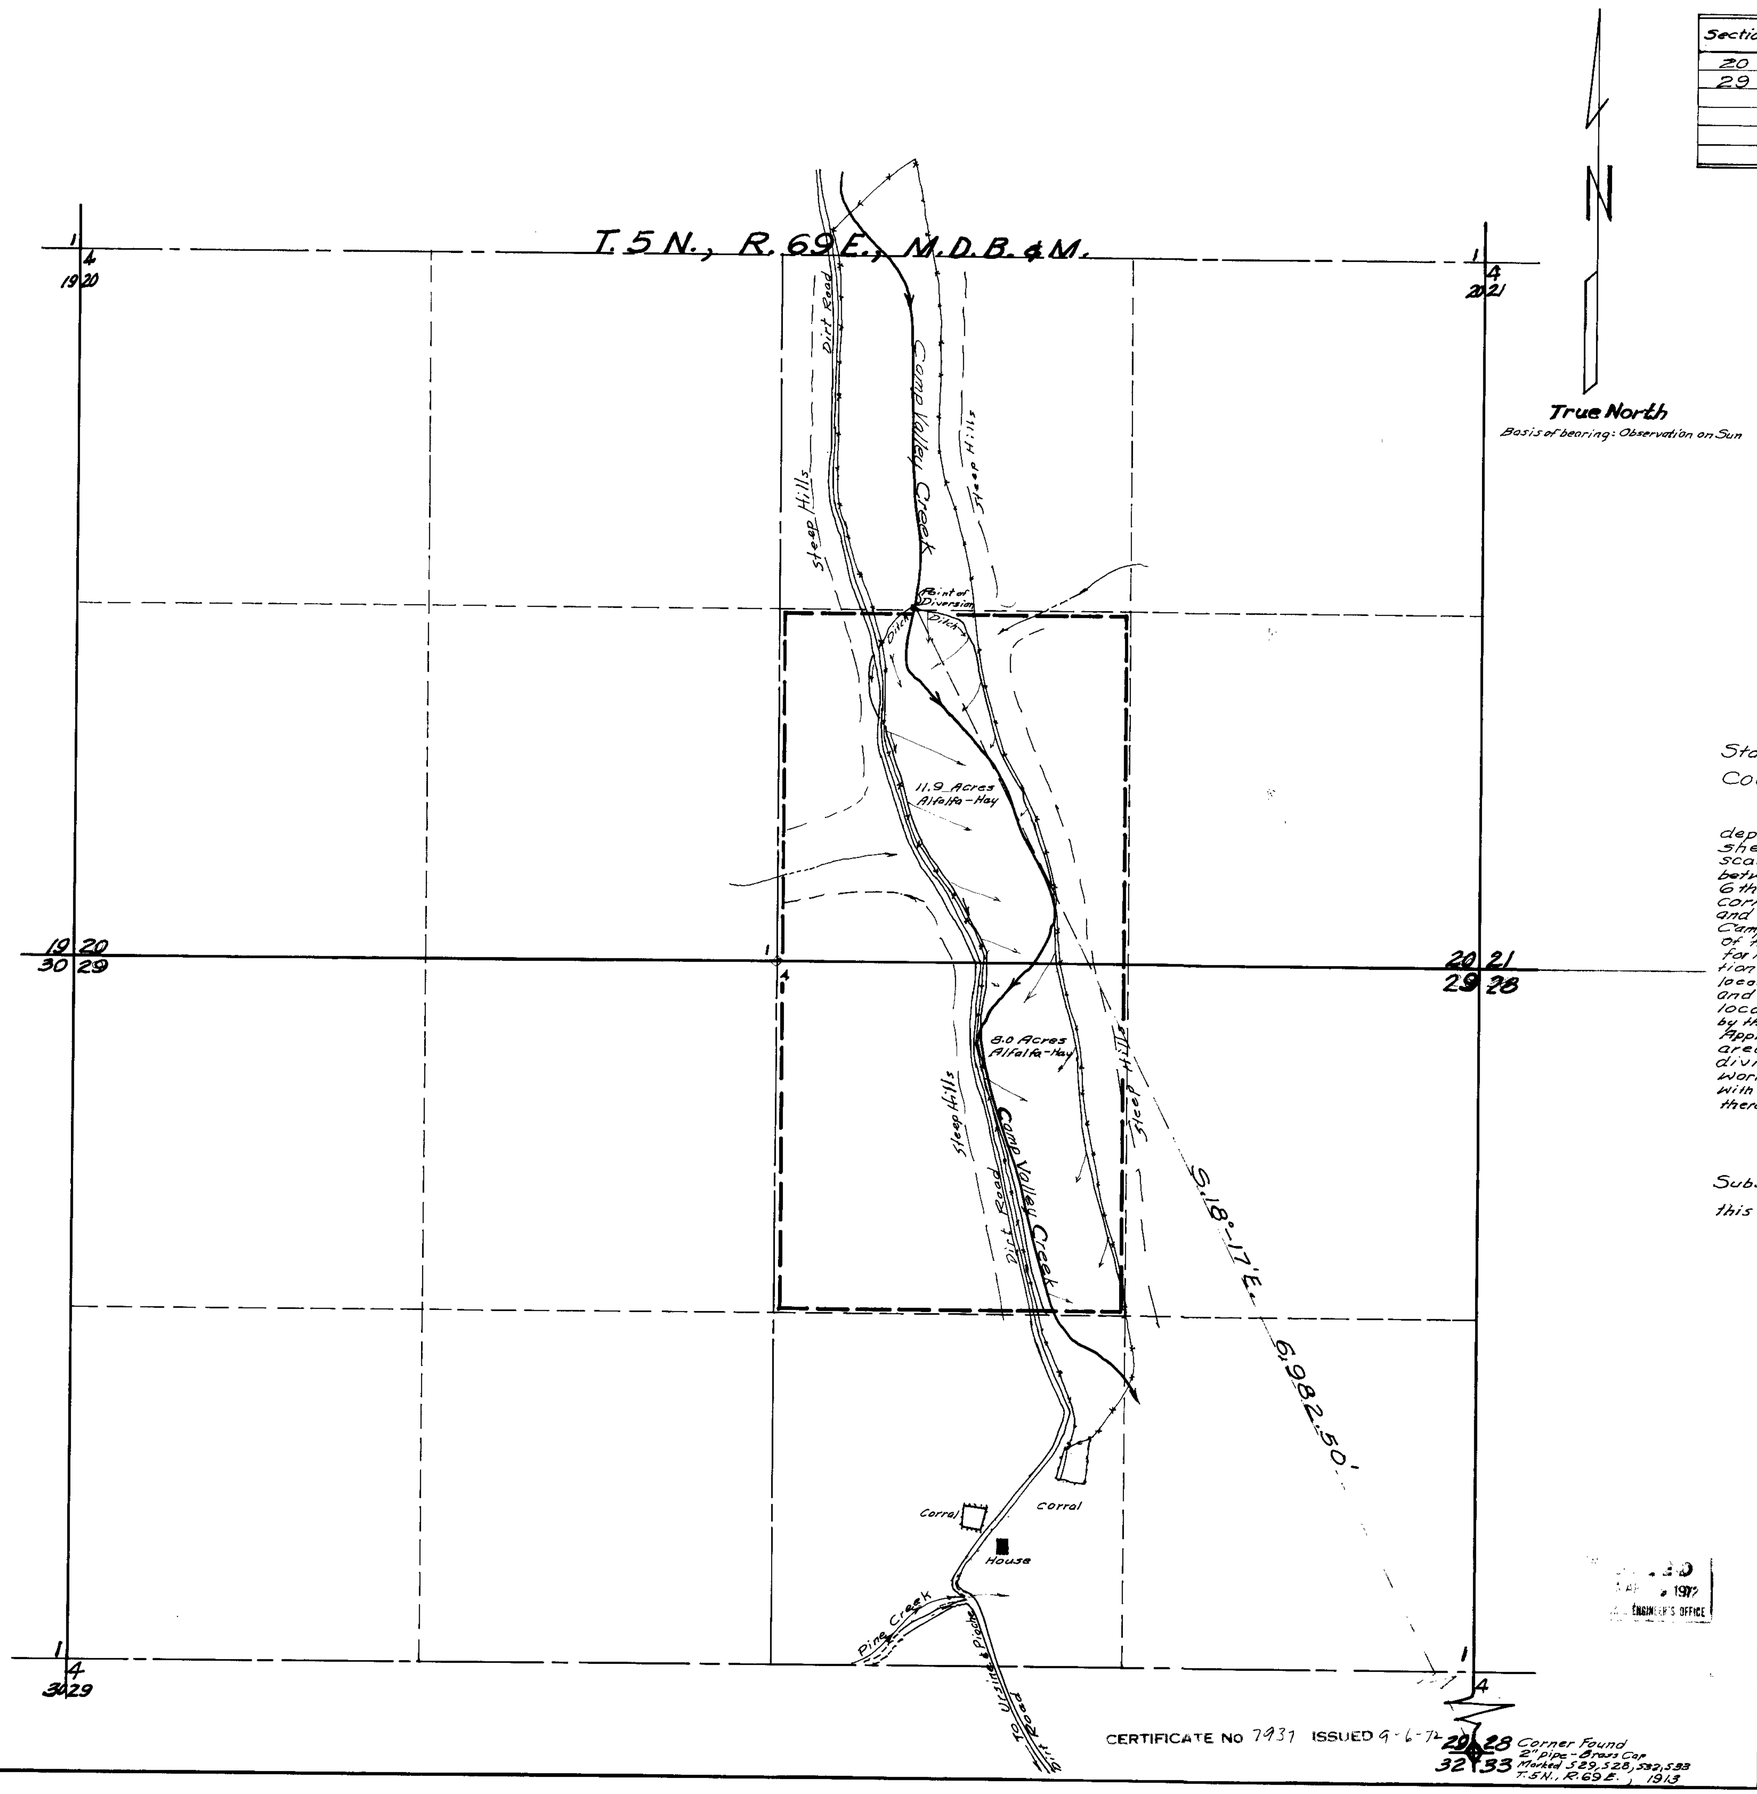

State of Nevada }
County of Lincoln } SS.

I, Reginald G. Lee, first being duly sworn, depose and say that this map, consisting of One sheet, has been correctly drawn to the designated scale from field notes of a survey made by me, between the 26th day of February, and the 6th day of March, 1972; that it truly and correctly represents the proposed location and extent of the works used to divert water from Camp Valley Creek in Lincoln County, by Heirs of the Estate of Frank R. Donohue for irrigation and livestock purposes under Application No. 3941. That the point of diversion, the location, size of the diverting channel, location and description of all measuring devices, the location and extent of land owned or controlled by the applicant upon which water applied for under Application No. 3941 is used, together with the area and kind of culture in each 40-acre subdivision, and the location and names of all other works or streams which are crossed by or connected with said works are fully and correctly designated thereon.

Reginald G. Lee
State Water Right Surveyor

Subscribed and Sworn to before me
this 8th day of March, 1972

Barbara S. Mathews
Notary Public

0' 100' 200' 300' 600' 900' 1200' 1500'
Scale: 1" = 300'

CERTIFICATE No 7931 ISSUED 9-6-72

ENGINEER'S OFFICE

MAP
TO ACCOMPANY PROOF OF BENEFICIAL USE UNDER APPLICATION NO. 3941 FOR IRRIGATION & LIVESTOCK BY HEIRS OF THE ESTATE OF FRANK R. DONOHUE FROM CAMP VALLEY CREEK

01452 **3941**