SECTION	SUB-DIVISION	TOWNSHIP	RANGE	CULTIVATED ACREAGE	DESCRIPTION OF CULVERT	DATE OF FIRST CULTIVATION
27	W½ SW¼	49 N.	57 E.			
34	NW¼ NW¼	"	"			

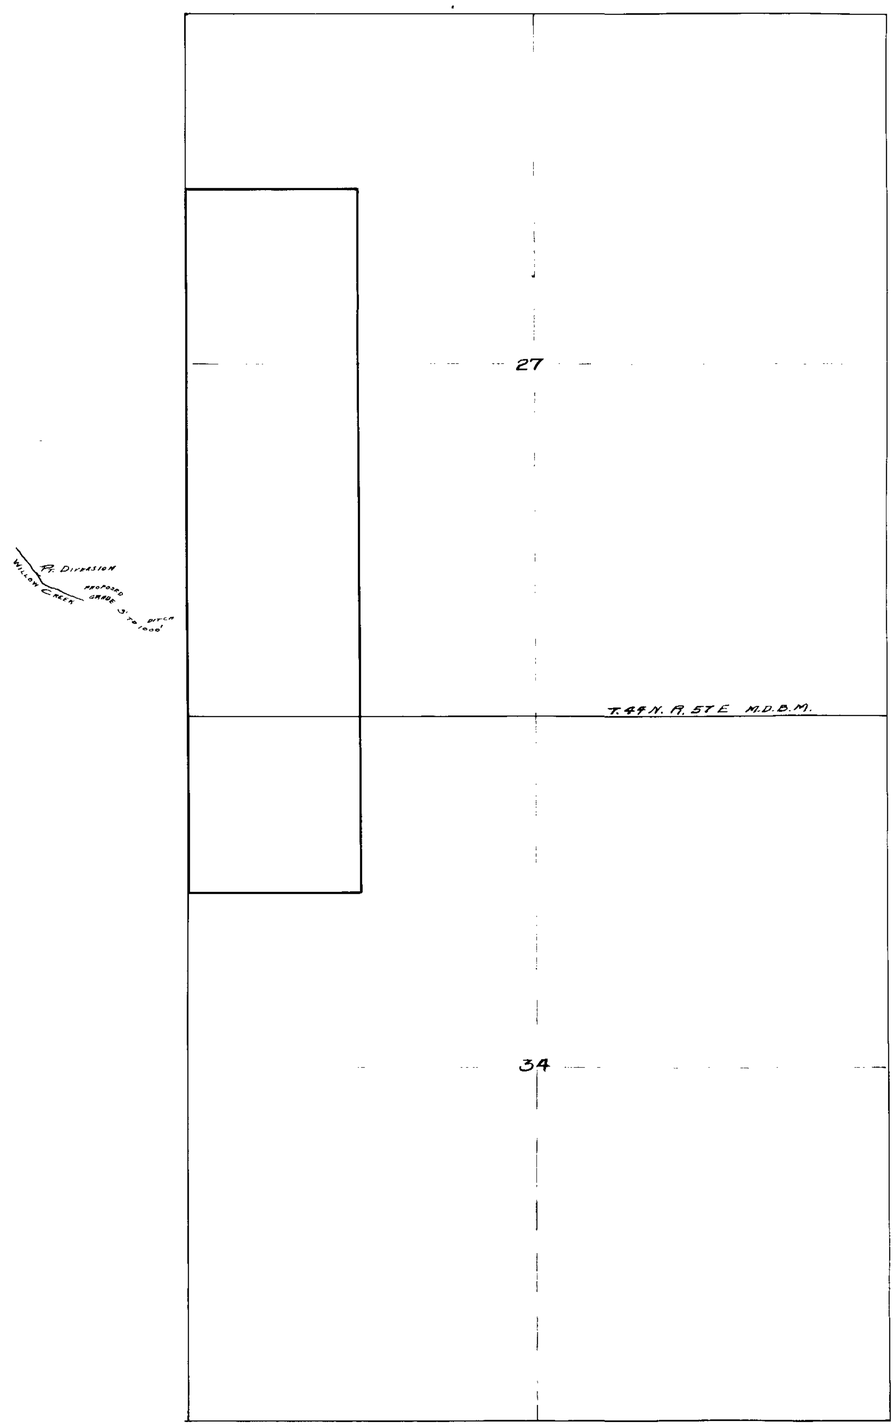

PLAT
OF
LANDS TO BE IRRIGATED BY BASILIO TOFANELLI
WITH THE WATERS OF WILLOW CREEK.
CHARLSTON, NEVADA.
SCALE 1" = 600' SEPT. 22ND. 1915

STATE OF NEVADA }
COUNTY OF ELKO } SS.

I, JOSEPH F. OBRIEN, BEING FIRST DULY SWORN, DEPOSES AND SAYS, THAT THE ABOVE MAP IS A TRUE AND ACCURATE PLAT OF THE LANDS TO BE IRRIGATED BY BASILIO TOFANELLI, AS TAKEN FROM THE FIELD NOTES OF A SURVEY MADE BY ME, COMPLETED ON THE 15TH. DAY OF SEPTEMBER A.D. 1915.

THAT THE MAP AND SURVEY WERE MADE AT THE INSTANCE OF BASILIO TOFANELLI, OWNER OF SAID LANDS AND THAT IT TRULY REPRESENTS THE LANDS TO BE IRRIGATED BY THE SAID BASILIO TOFANELLI.

Joseph F. O'Brien
SURVEYOR

F: 9-30-1915

SUBSCRIBED AND SWORN TO BEFORE ME THIS 27th DAY OF SEPTEMBER, A.D. 1915.

H. L. Brummel
NOTARY PUBLIC IN AND FOR ELKO COUNTY, NEVADA.
My Commission Expires May, 14th 1916

3950