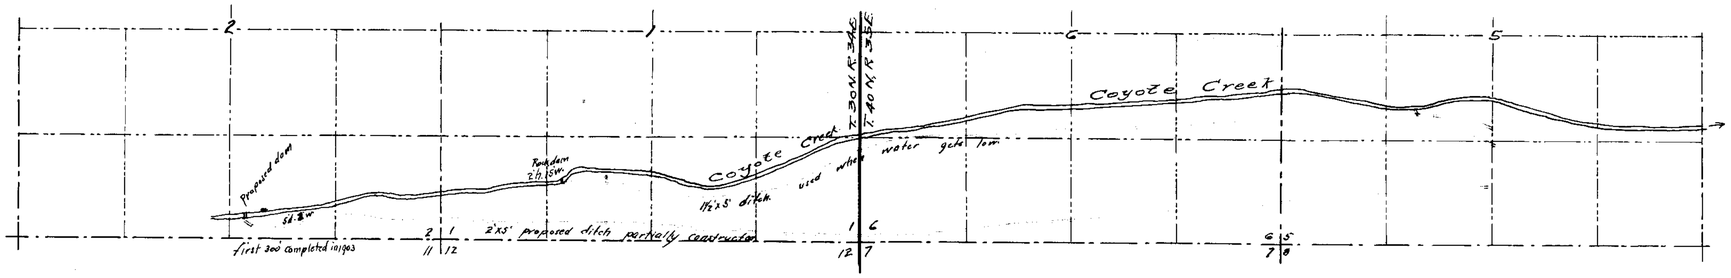

All land east of N. & S. Center line of Section 5, T. 30 N, R. 35 E. is susceptible of irrigation.

T. 30 N, R. 35 E.

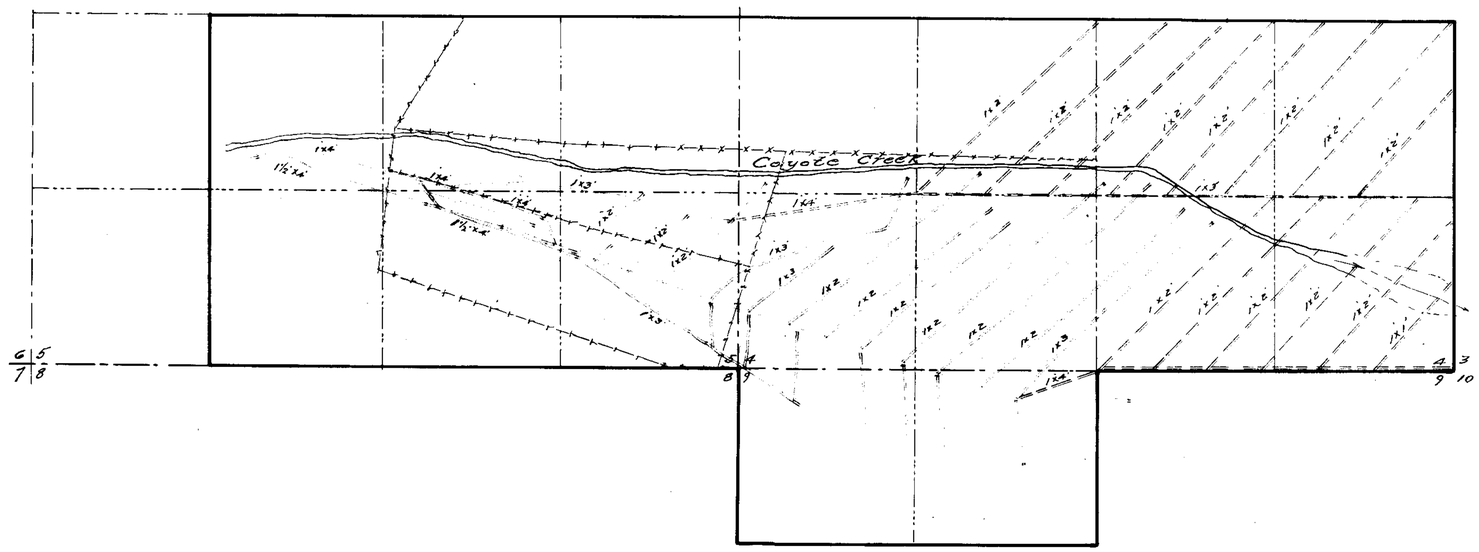

State of Nevada }
County of Humboldt } ss

I, Horace H. Sheldon, being first duly sworn, depose and say that the above map is a true and accurate plat of the irrigation works, as taken from the field notes of a survey made by me, completed on the 9th day of June, 1914; that such survey was made at the instance of Nels C. Frendesen; that the map represents the works described in Application No. 3965, together with the location of streams and ditches in the immediate vicinity.

Horace H. Sheldon C.E.
Surveyor.

Subscribed and sworn to before me this, the 18th day of September, 1916.

L. G. Wilson
Notary Public in and for Humboldt County, Nevada.

SEP 22 1916

MAP
OF
PROPOSED SYSTEM OF IRRIGATION
FROM
COYOTE CREEK
PERMIT No 3965
NELS C. FRENDESEN
HUMBOLDT CO., NEVADA
SEPT. 1914 SCALE 1" = 600'

3965