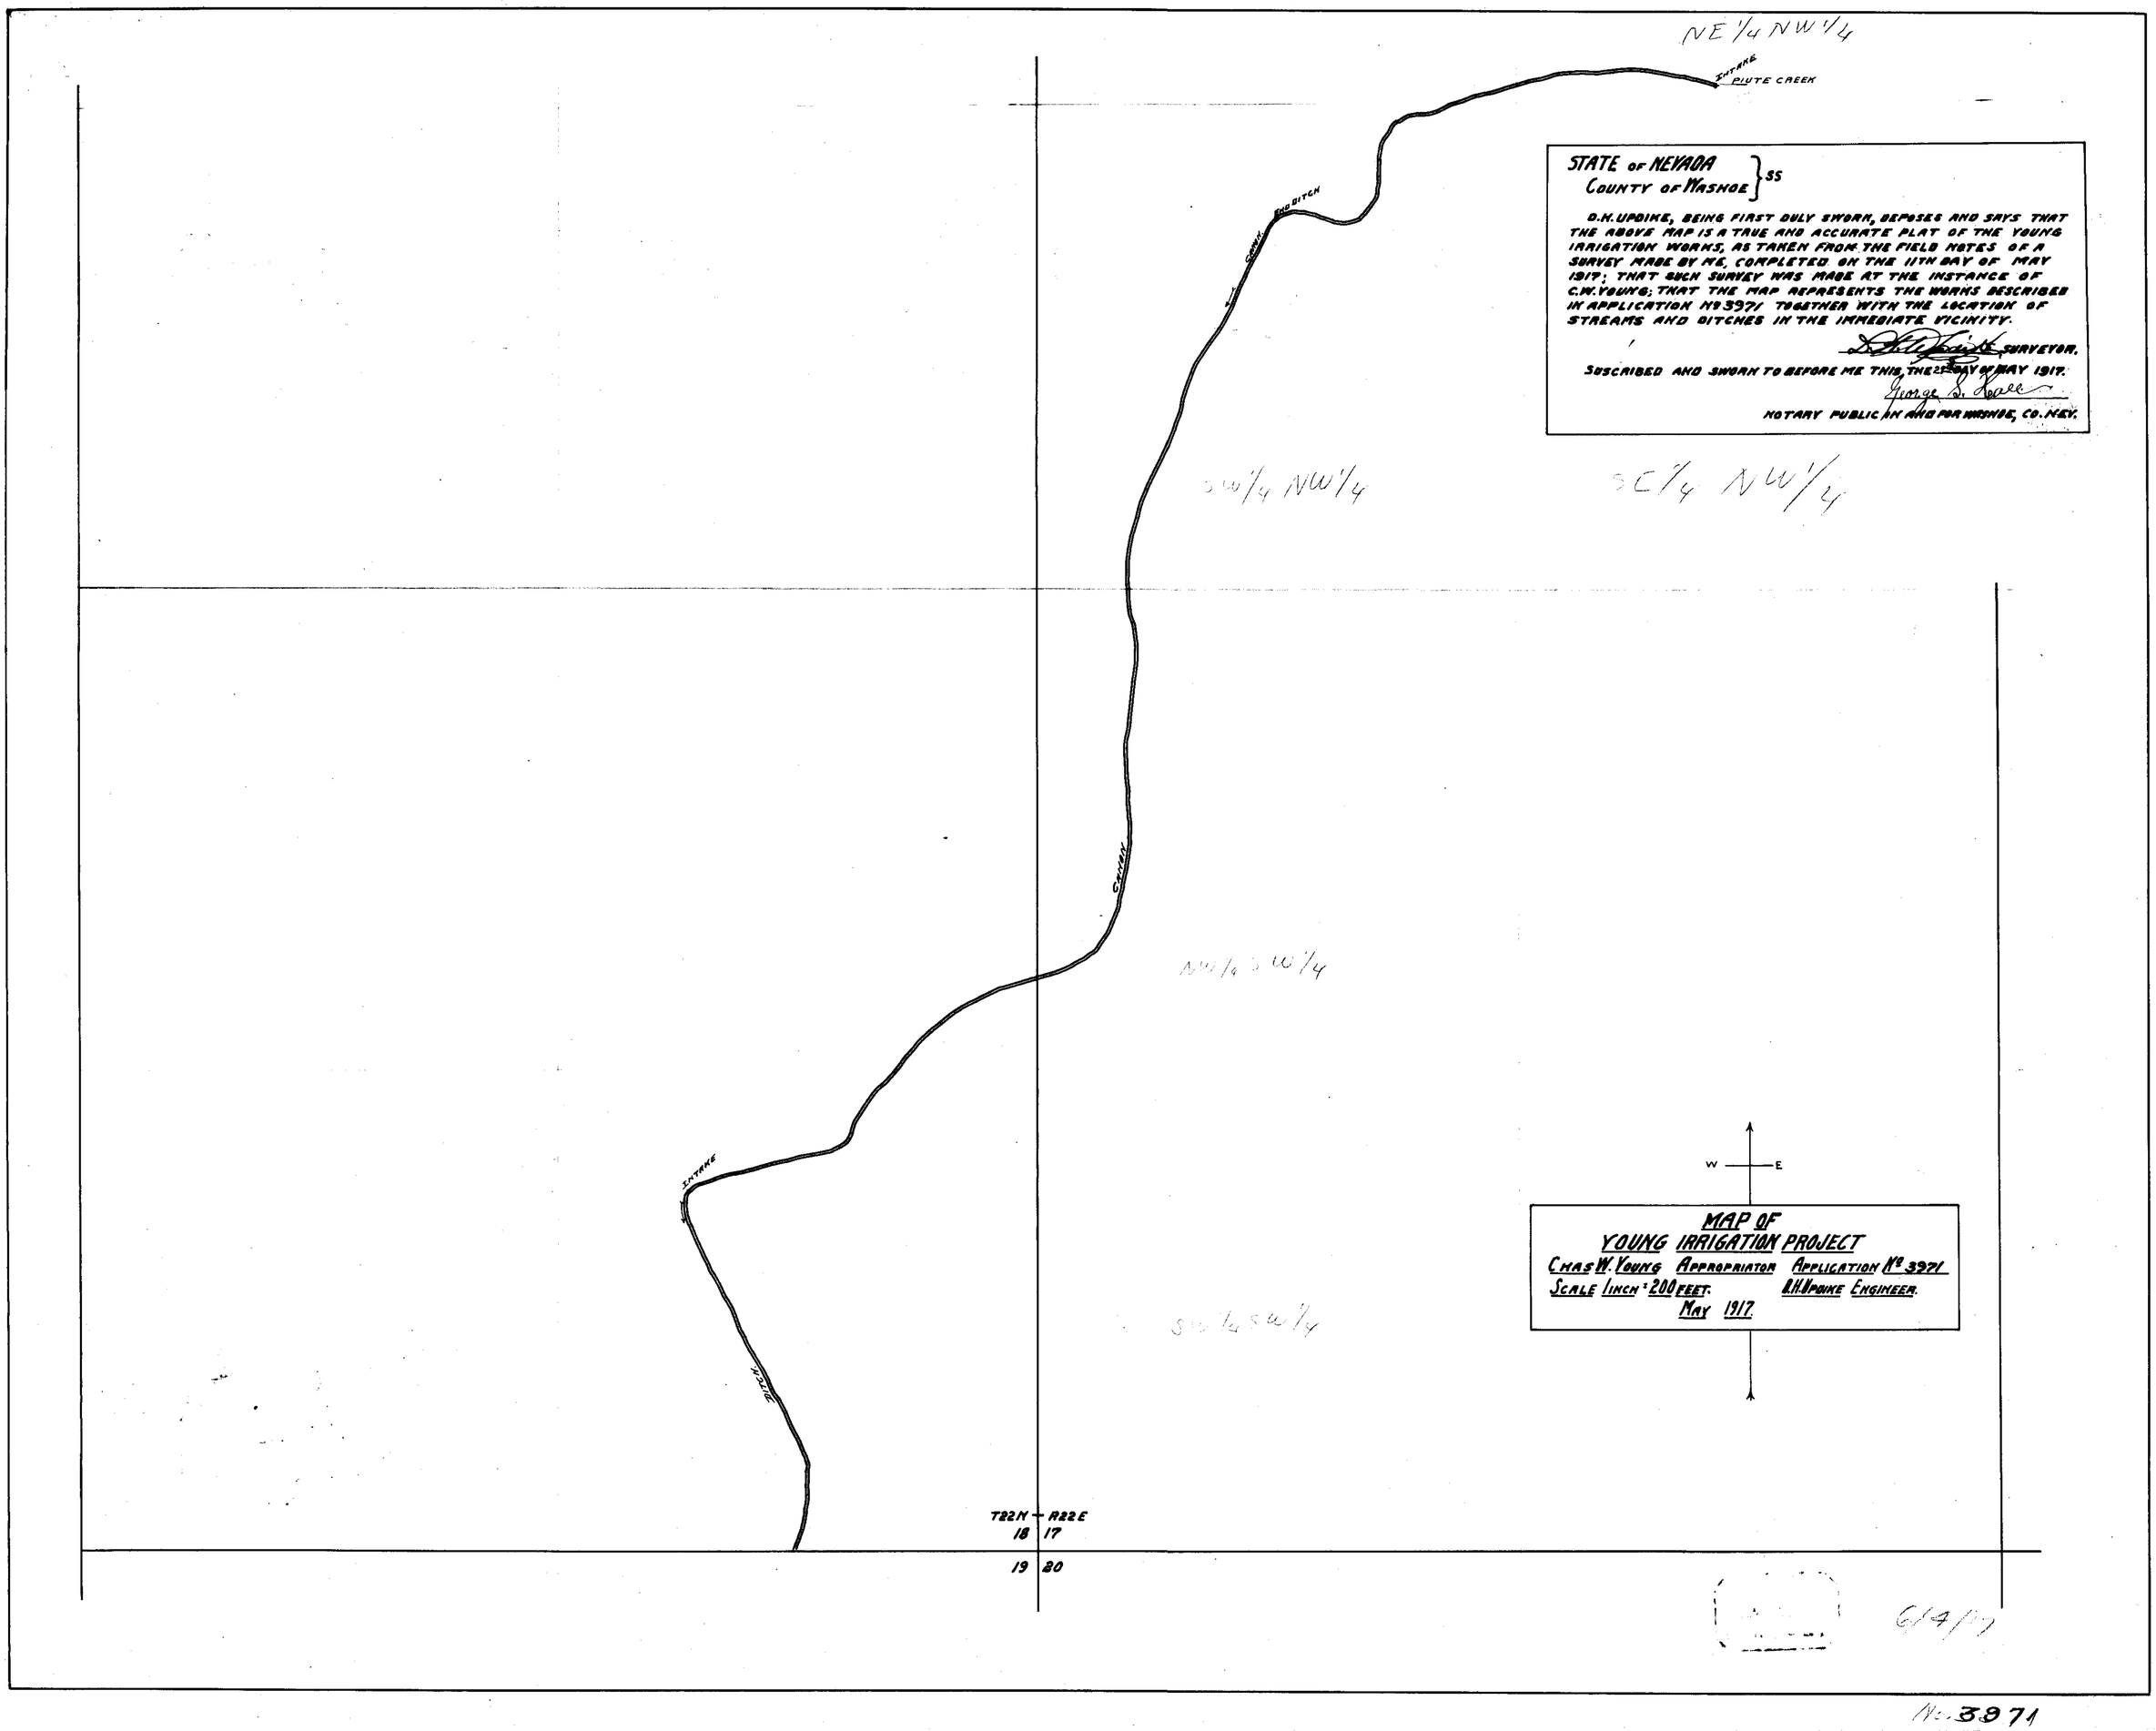

STATE OF NEVADA
COUNTY OF WASHOE } SS

D.H. UPDIKE, BEING FIRST DULY SWORN, DEPOSES AND SAYS THAT THE ABOVE MAP IS A TRUE AND ACCURATE PLAT OF THE YOUNG IRRIGATION WORKS, AS TAKEN FROM THE FIELD NOTES OF A SURVEY MADE BY ME, COMPLETED ON THE 11TH DAY OF MAY 1917; THAT SUCH SURVEY WAS MADE AT THE INSTANCE OF C.W. YOUNG; THAT THE MAP REPRESENTS THE WORKS DESCRIBED IN APPLICATION No 3971 TOGETHER WITH THE LOCATION OF STREAMS AND DITCHES IN THE IMMEDIATE VICINITY.

D.H. Updike, SURVEYOR.

SUBSCRIBED AND SWORN TO BEFORE ME THIS THE 21 DAY OF MAY 1917.

George S. Lowe

NOTARY PUBLIC IN AND FOR WASHOE, CO. NEV.

No. 3971