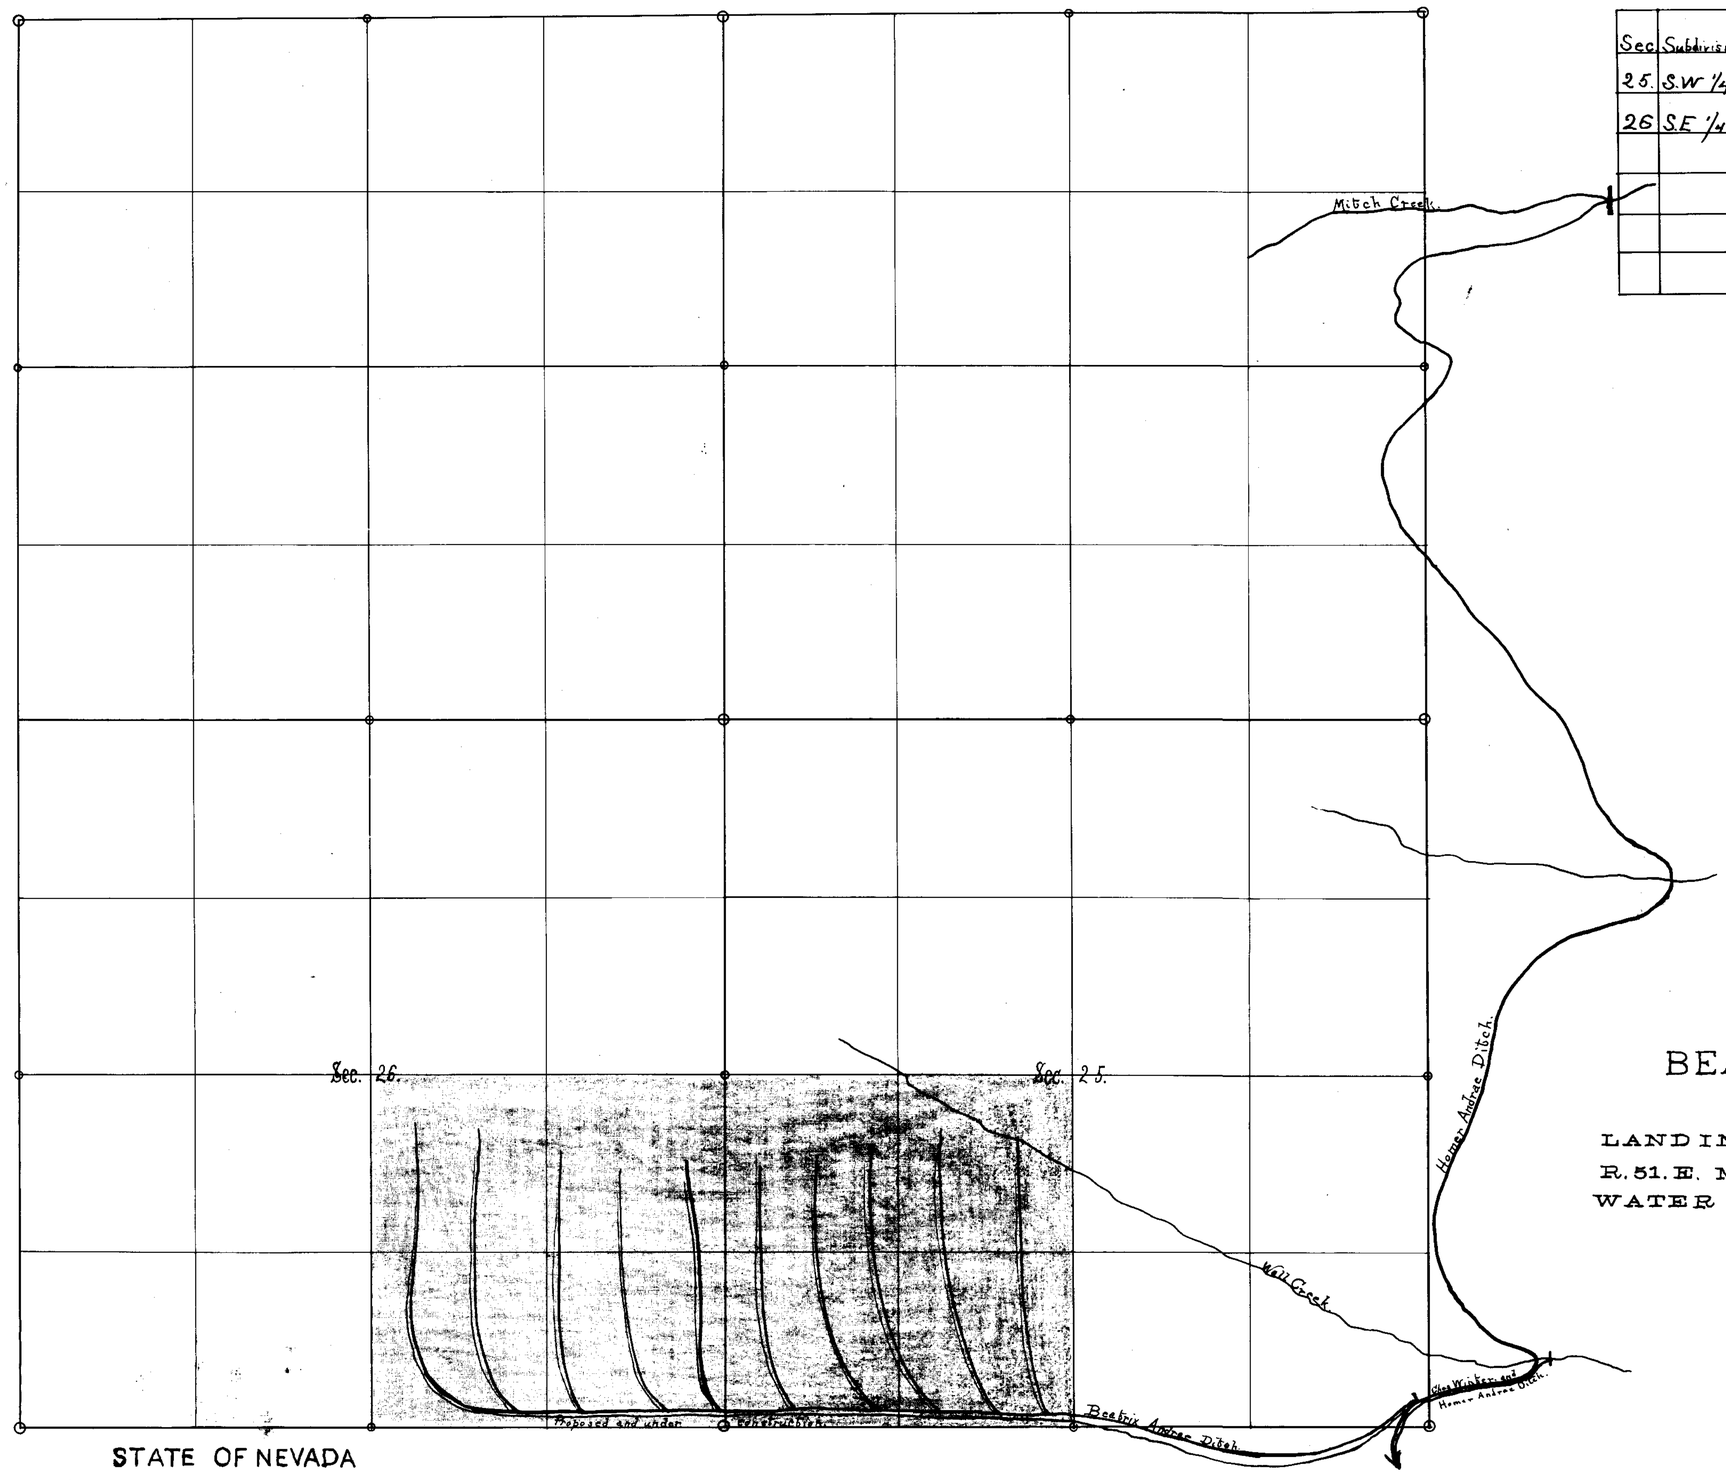

Sec.	Subdivision	Township	Range	Cultivated acreage	Description of Culture	Date of Culture
25.	S.W 1/4	45.N.	51.E.			
26	S.E 1/4	45 N	51 E.			

BEATRIX ANDRAE.

LAND IN SEC. 25 AND SEC. 26 T. 45. N. R. 51. E. M. D. B. & M. IRRIGATED BY WATER FROM MITCH CREEK.

STATE OF NEVADA

COUNTY OF ELKO

I G.A. BOYCE BEING FIRST DULY SWORN DEPOSE AND SAY THAT THE ABOVE MAP IS A TRUE AND ACCURATE PLAT OF THE BEATRIX ANDRAE IRRIGATION WORKS AS TAKEN FROM THE FIELD NOTES OF A SURVEY MADE BY ME JULY 24, 1917. THAT SUCH SURVEY WAS MADE AT THE INSTANCE OF BEATRIX ANDRAE AND REPRESENTS THE WORKS DESCRIBED IN APPLICATION NO. 3993.

Geo A Boyce Subscribed and Sworn to before me this 10 day of Aug 1917 John Mohr Notary Public

FILED
1917 SEP 9 PM
STATE ENGINEER'S OFFICE

3993