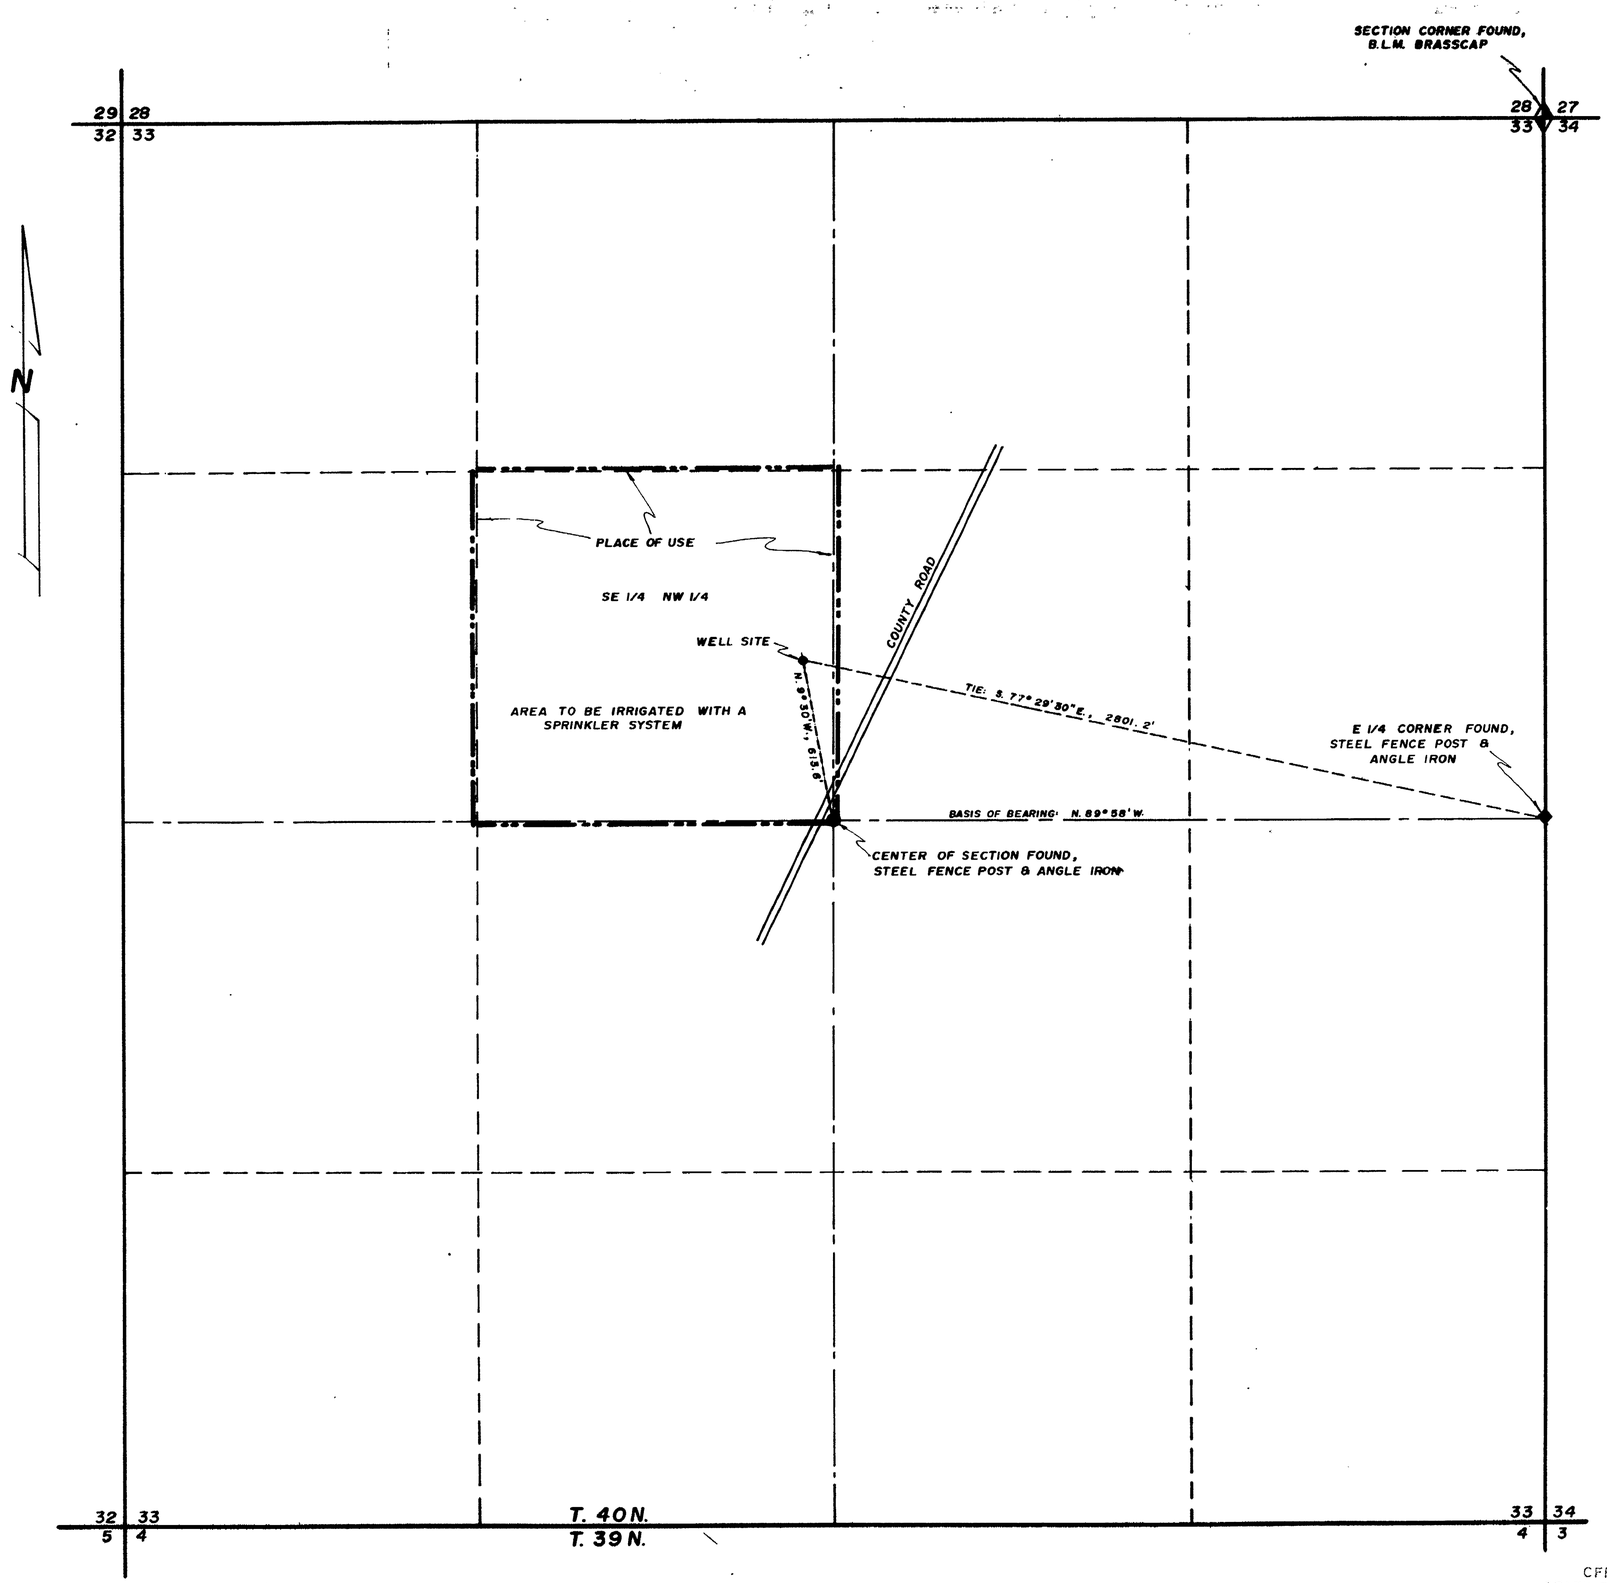

T. 40 N., R. 39 E., M.D.B. & M.

STATE OF NEVADA }
COUNTY OF ELKO } S.S.

I, CHARLES C. ARMUTH, JR., BEING FIRST DULY SWORN, DEPOSE AND SAY THAT THIS MAP, CONSISTING OF ONE, HAS BEEN CORRECTLY DRAWN TO THE DESIGNATED SCALE FROM FIELD NOTES OF A SURVEY MADE BY ME ON THE 19 th. DAY OF NOVEMBER, 1975; THAT IT TRULY AND CORRECTLY REPRESENTS THE PROPOSED LOCATION AND EXTENT OF THE WORKS USED TO DIVERT WATER FROM UNDERGROUND IN HUMBOLDT COUNTY BY WILLIS J. and CHARLOTTE BLAND FOR IRRIGATION and DOMESTIC PURPOSES. THAT THE PROPOSED POINT OF DIVERSION, THE APPROXIMATE LOCATION AND SIZE OF THE DIVERTING CHANNEL, ALL RESERVOIRS OR BASINS, THE LOCATION AND SIZE OF ALL OTHER WORKS WHICH CROSS OR CONNECT TO THE PROPOSED WORKS, AND THE BOUNDARY OF ALL LANDS, SHOWING BY 40 ACRE SUBDIVISIONS, THE AREAS PROPOSED TO BE IRRIGATED, ARE FULLY AND CORRECTLY DESIGNATED THEREON.

Charles C. Armuth Jr.
STATE WATER RIGHT SURVEYOR

SUBSCRIBED AND SWORN TO BEFORE ME THIS 24 th. DAY OF NOVEMBER, 1975.

Dorothy B. Corta
NOTARY PUBLIC IN AND FOR ELKO COUNTY NEVADA

DOROTHY B. CORTA
Notary Public - State of Nevada
Elko County, Nevada
Commission Expires Sept. 17, 1979

300 0 300 600 900 1200 1500
SCALE: 1" = 300'

FILED
APR 16 1976
STATE ENGINEER'S OFFICE

30006

MAP TO ACCOMPANY
APPLICATION TO APPROPRIATE
WATER
FROM UNDERGROUND
FOR IRRIGATION and DOMESTIC
BY WILLIS J. and CHARLOTTE BLAND

OFFICE
STATE ENGINEER
1976 APR 16 PM 2 15

OFFICE
STATE ENGINEER
1976 FEB 9 PM 2 41

30006