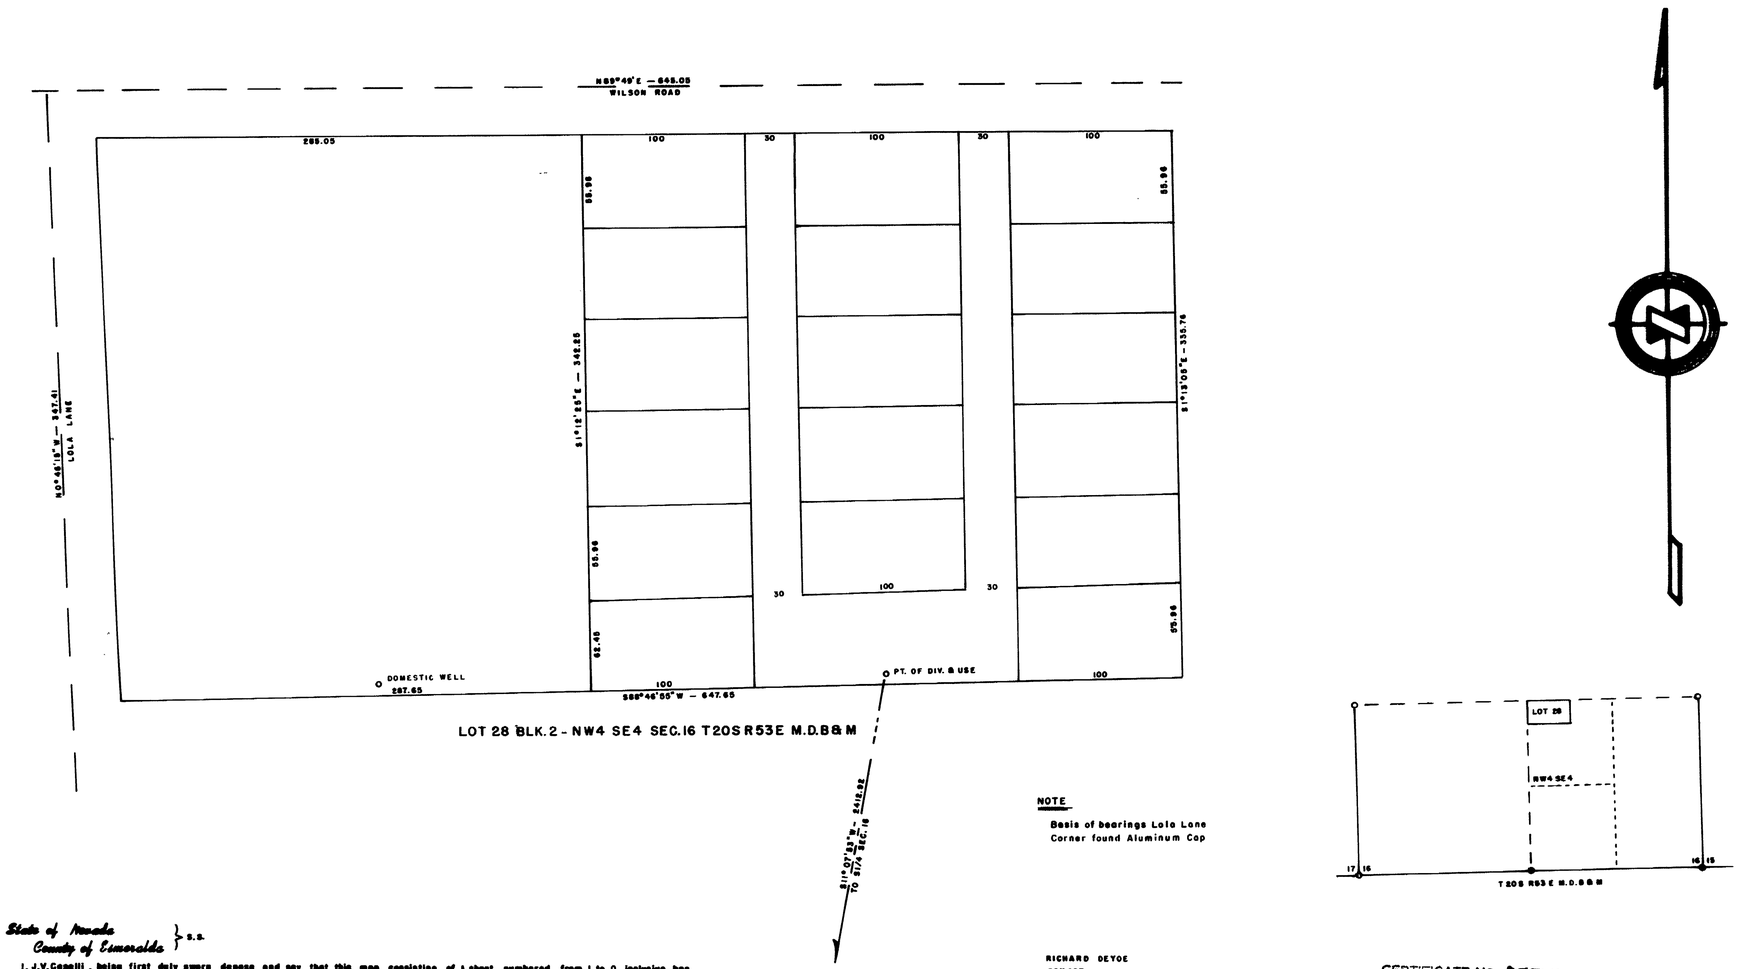

NOTE

Basis of bearings Lola Lane
Corner found Aluminum Cap

RICHARD DEYOE
BOX 297
PAHRUMP, NEV.-89041

State of Nevada
County of Esmeralda } S.S.

I, J.V.Caselli, being first duly sworn depose and say that this map consisting of 1 sheet, numbered from 1 to 0 inclusive, has been correctly drawn to the designated scale from field notes of a survey made by me between the 15 day of Nov. and the 17 day of Nov. ,1975, that it, truly and correctly represents the proposed location and extent of the works to divert water from Underground Source , in NYE COUNTY by DEYOE TRAILER COURT , for Quasi-Mun. purposes.

That the point of diversion, the location, size of the diverting channel, location and description of all measuring devices, the location and extent of lands owned or controlled by the applicant upon which water applied for is used, together with the area and kind of culture in each 40 acre subdivision, and the location and names of all other works or streams which are crossed or connected with said works are fully and correctly designated thereon.

[signature]
STATE WATER RIGHT SURVEYOR

Subscribed and sworn to before me this 19th day of February, 1976

[signature]
NOTARY PUBLIC, IN AND FOR Esmeralda COUNTY, NEVADA
County Clerk

CERTIFICATE No. 9551 ISSUED 7-2-81
30015

FILED
FEB 20 1976
STATE ENGINEER'S OFFICE

1976 FEB 20 PM 2 21

0 400 800 1200 1600 2000

MAP TO ACCOMPANY
APPLICATION TO APPROPRIATE WATER
FOR
QUASI MUNICIPAL
FROM
UNDERGROUND
BY
DeYoe Trailer Court
PAHRUMP, NEV.

SCALE 1" = 400 FT.

SURVEYED BY —
J.V.CASELLI

30015