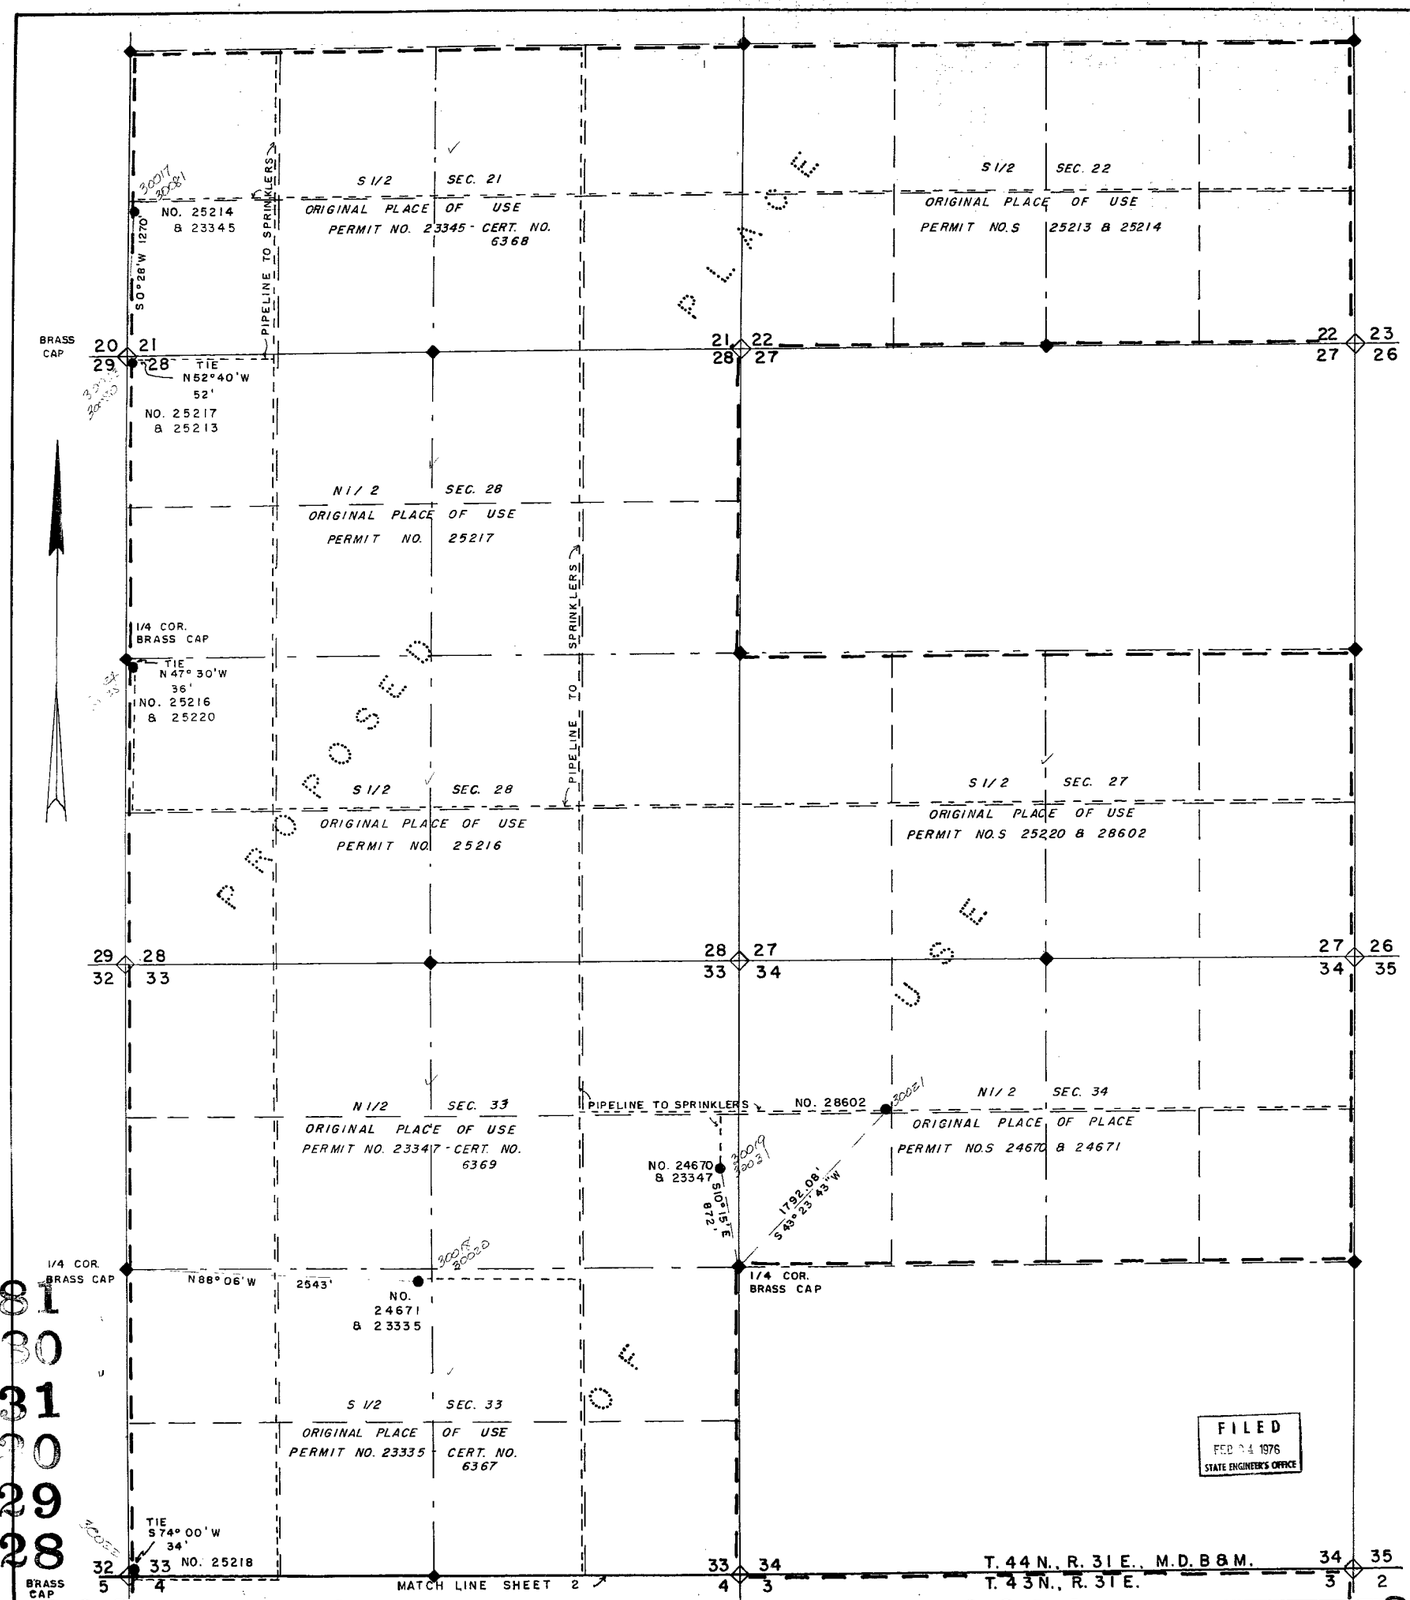


STATE of NEVADA }
CARSON CITY } s.s.

I, Walter G. Reid, being first duly sworn, depose and say that this map, consisting of two sheets, has been correctly drawn to the designated scale from field notes of a survey made by me on the 21 st day of January, 1976, that it truly and correctly represents the original place of use under Permit No.'s 23335, 23345, 23347, 24670, 24671, 25213, 25214, 25216, 25217, 25218, 25220, 27968, 27969, 28187 and 28602 and the proposed place of use and extent of the works used to divert water from underground sources in Humboldt County, by Craig S. Moore for irrigation and domestic purposes. That the points of diversion, the approximate location and size of the diverting channels, the original and proposed place of use, and the location and names of all other works or streams which are crossed by or connected with said works, are fully and correctly designated thereon.

Walter G. Reid
State Water Right Surveyor

Subscribed and sworn to before me this 24th day of February, 1976.

GLADYS E. ANDERSON
Notary Public — State of Nevada
Carson City
My Commission Expires July 2, 1979

Gladys E. Anderson

SHEET 1 of 2

SCALE - 1" = 600'

0 150 300 600 1200 1800 2400 3000

FILED
FEB 24 1976
STATE ENGINEER'S OFFICE

MAP TO ACCOMPANY APPLICATION TO CHANGE PLACE OF USE, UNDER PERMIT NO.S 23335, 23345, 23347, 24670, 24671, 25213, 25214, 25216, 25217, 25218, 25220, 27968, 27969, 28187 & 28602 FOR IRRIGATION & DOMESTIC BY CRAIG S. MOORE FROM UNDERGROUND SOURCE

30081 30030 30031 30030 30029 30028 30027 30024 30023 30022 30021 30020 30019 30018 30017 — File Under




SHEET 2 of 2

SCALE - 1" = 600'

0 150 300 600 1200 1800 2400 3000

CERTIFICATE NO. 10365 ISSUED

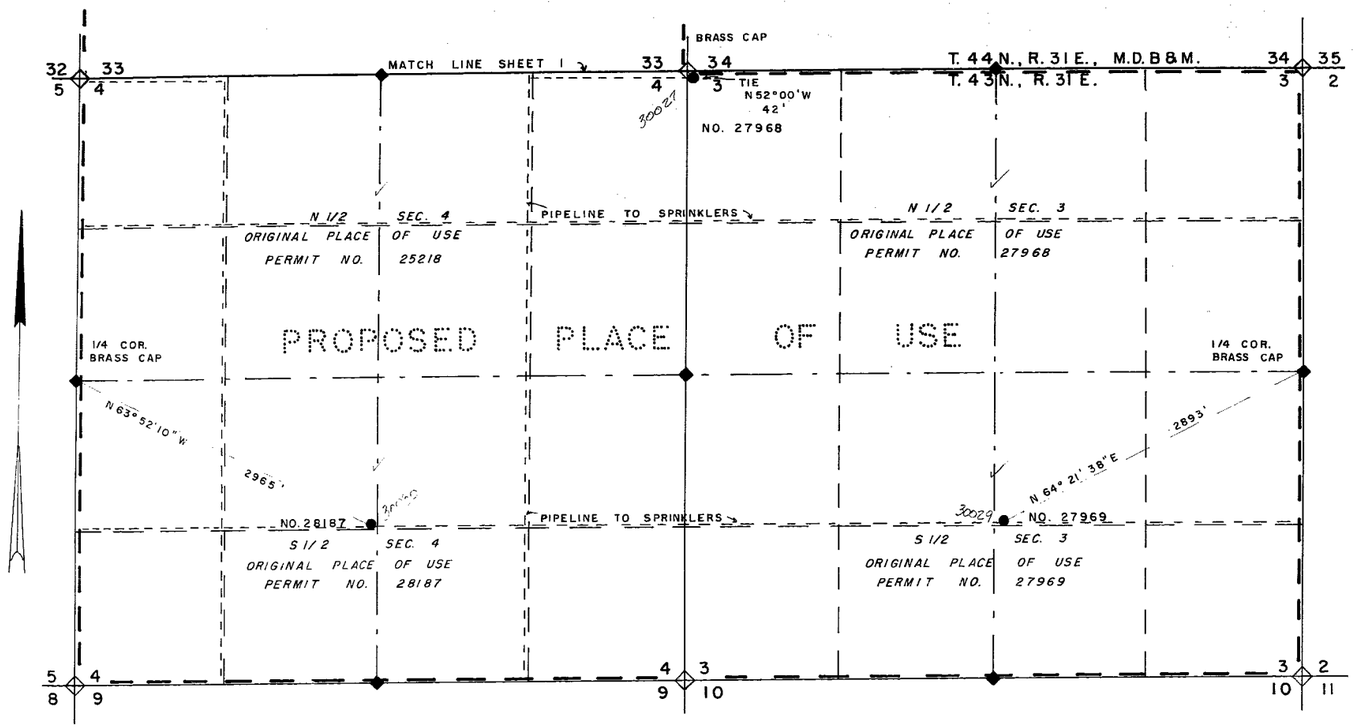MAP TO ACCOMPANY APPLICATION TO CHANGE PLACE OF USE, UNDER PERMIT NO.S 23335, 23345, 23347, 24670, 24671, 25213, 25214, 25216, 25217, 25218, 25220, 27968, 27969, 28187 & 28602 FOR IRRIGATION & DOMESTIC BY CRAIG S. MOORE FROM UNDERGROUND SOURCE

30081
30080
30031
30030
30029
30028 30027 30024 30023 30022 30021 30020 30019 30018 30017 ← File Under