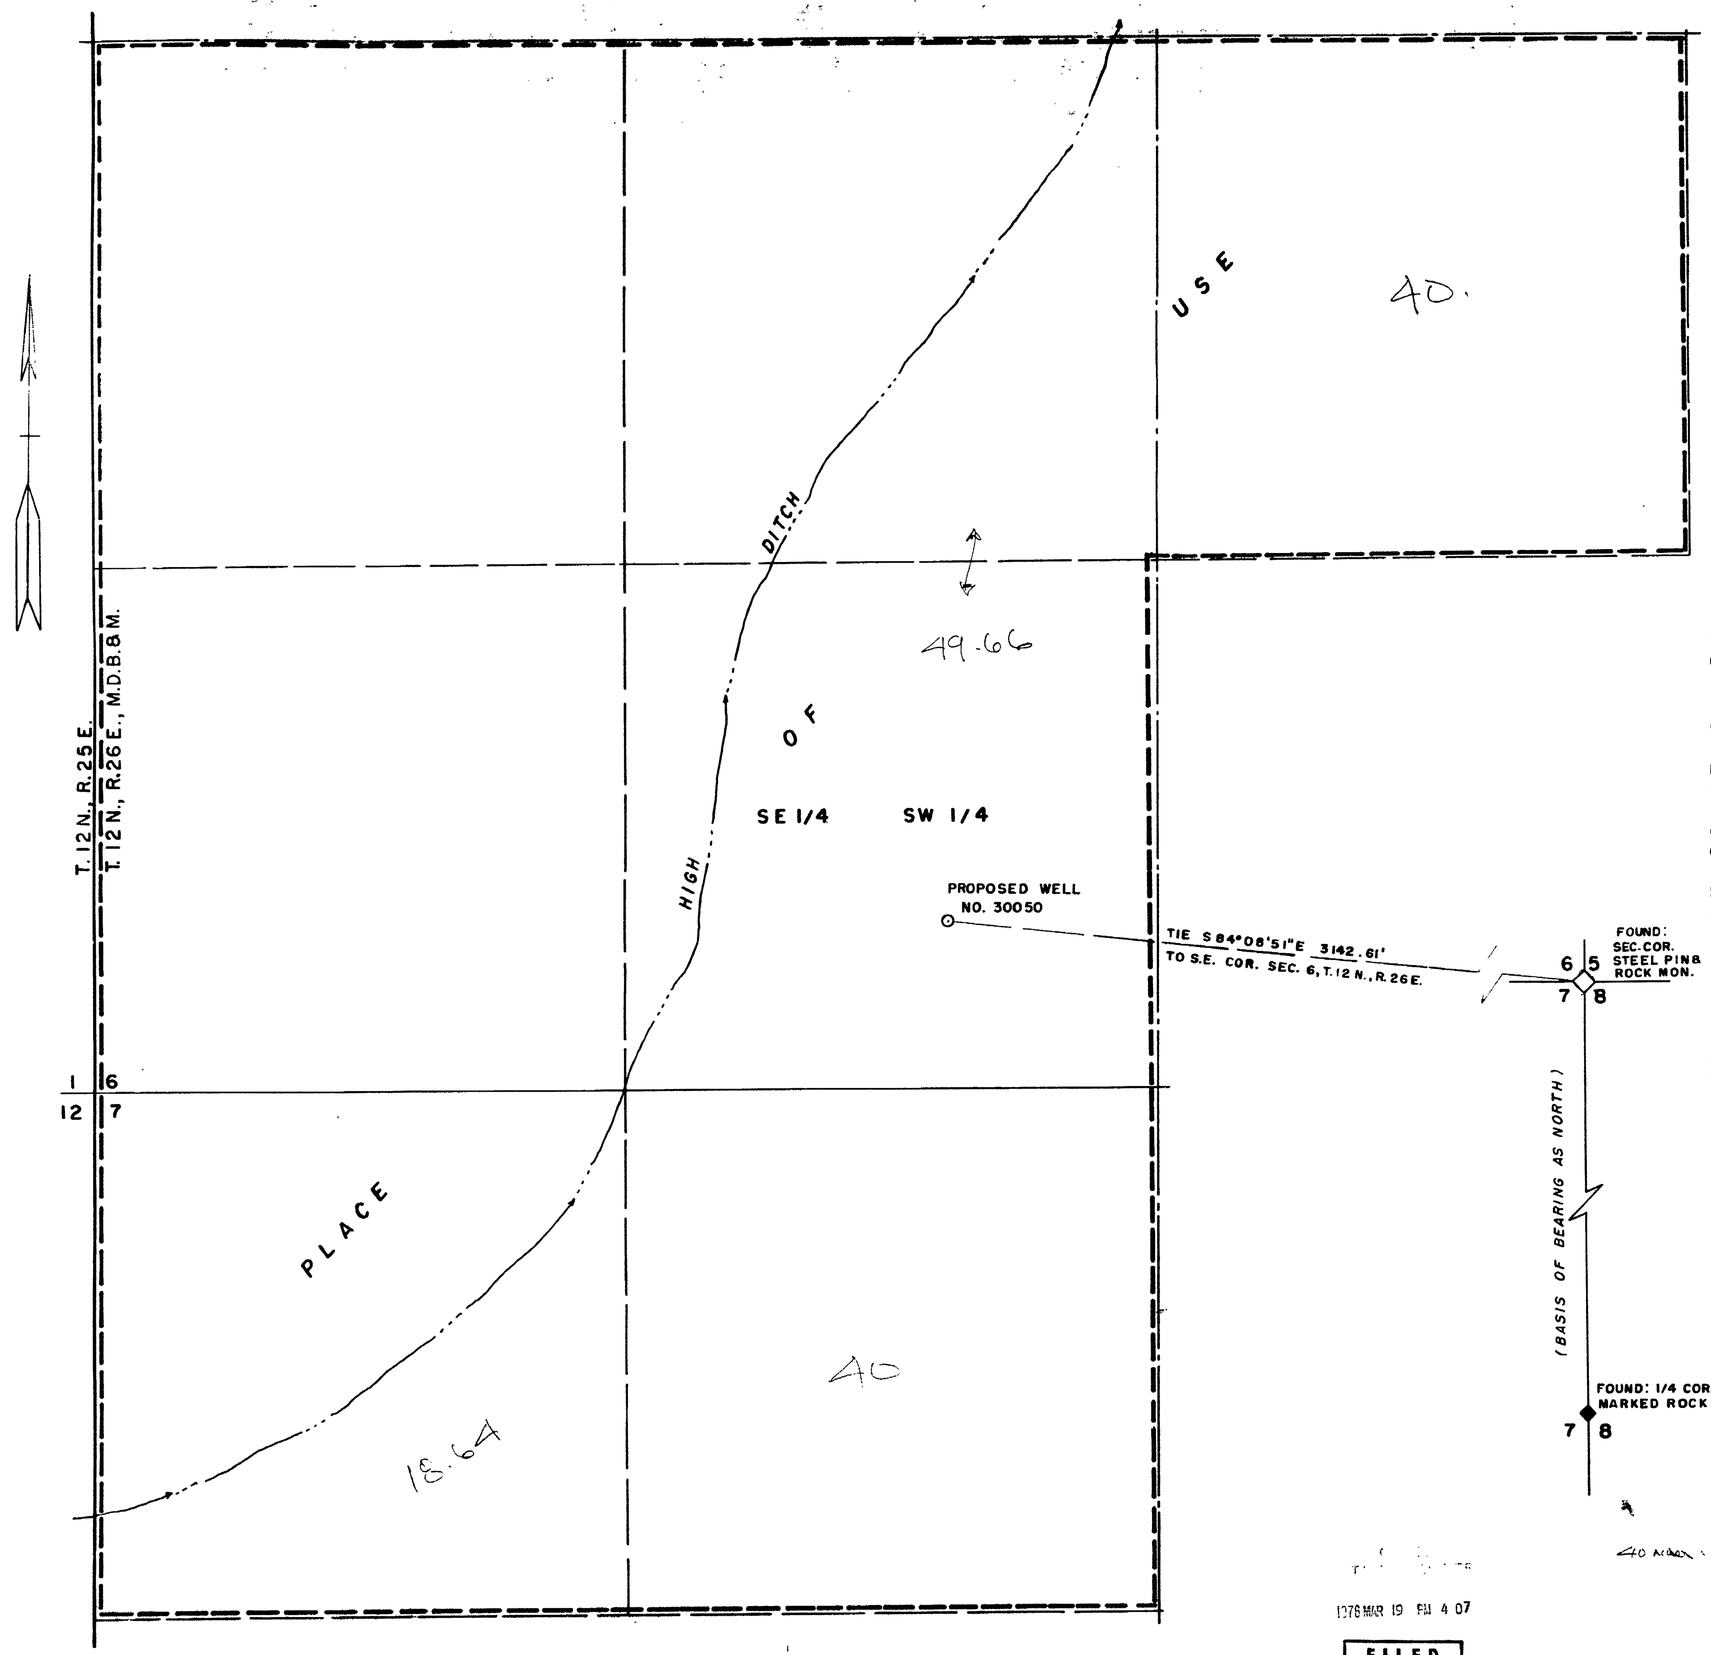

East of Ditch 40.00
49.66
by planimeter 40.00
7/7/77 John Fane 18.64
48.7 acres

STATE of NEVADA } s.s.
CARSON CITY

I, Walter G. Reid, being first duly sworn, depose and say that this map consisting of one sheet, has been correctly drawn to the designated scale from field notes of a survey made by me on the 16th. day of March, 1976, that it truly and correctly represents the proposed location and extent of the works used to divert water from underground source in Lyon County, by Ben B. & Madeline M. Rodgers for irrigation and domestic purposes. That the proposed point of diversion, the approximate location and size of the diverting channel, all reservoirs or basins, the location and names of all other works which will cross or connect with the proposed works, and the boundary of all lands, showing by 40-acre subdivisions the areas to be irrigated, are fully and correctly designated thereon.

Walter G. Reid
State Water Right Surveyor

Subscribed and sworn to before me this 19th day of March, 1976.

Jean Williams

JEAN WILLIA
Notary Public — State of Nevada
Carson City
My Commission Expires Sept. 4, 1977

SCALE: 1" = 200'

0 50 100 200 400 600 800 1000

30050

40 acres = 3.48

1976 MAR 19 PM 4 07

FILED
19 1976
STATE ENGINEER'S OFFICE

MAP
TO ACCOMPANY APPLICATION
TO APPROPRIATE WATER FOR
IRRIGATION AND DOMESTIC BY
BEN B. & MADELINE M. RODGERS
FROM
UNDERGROUND SOURCE

30050