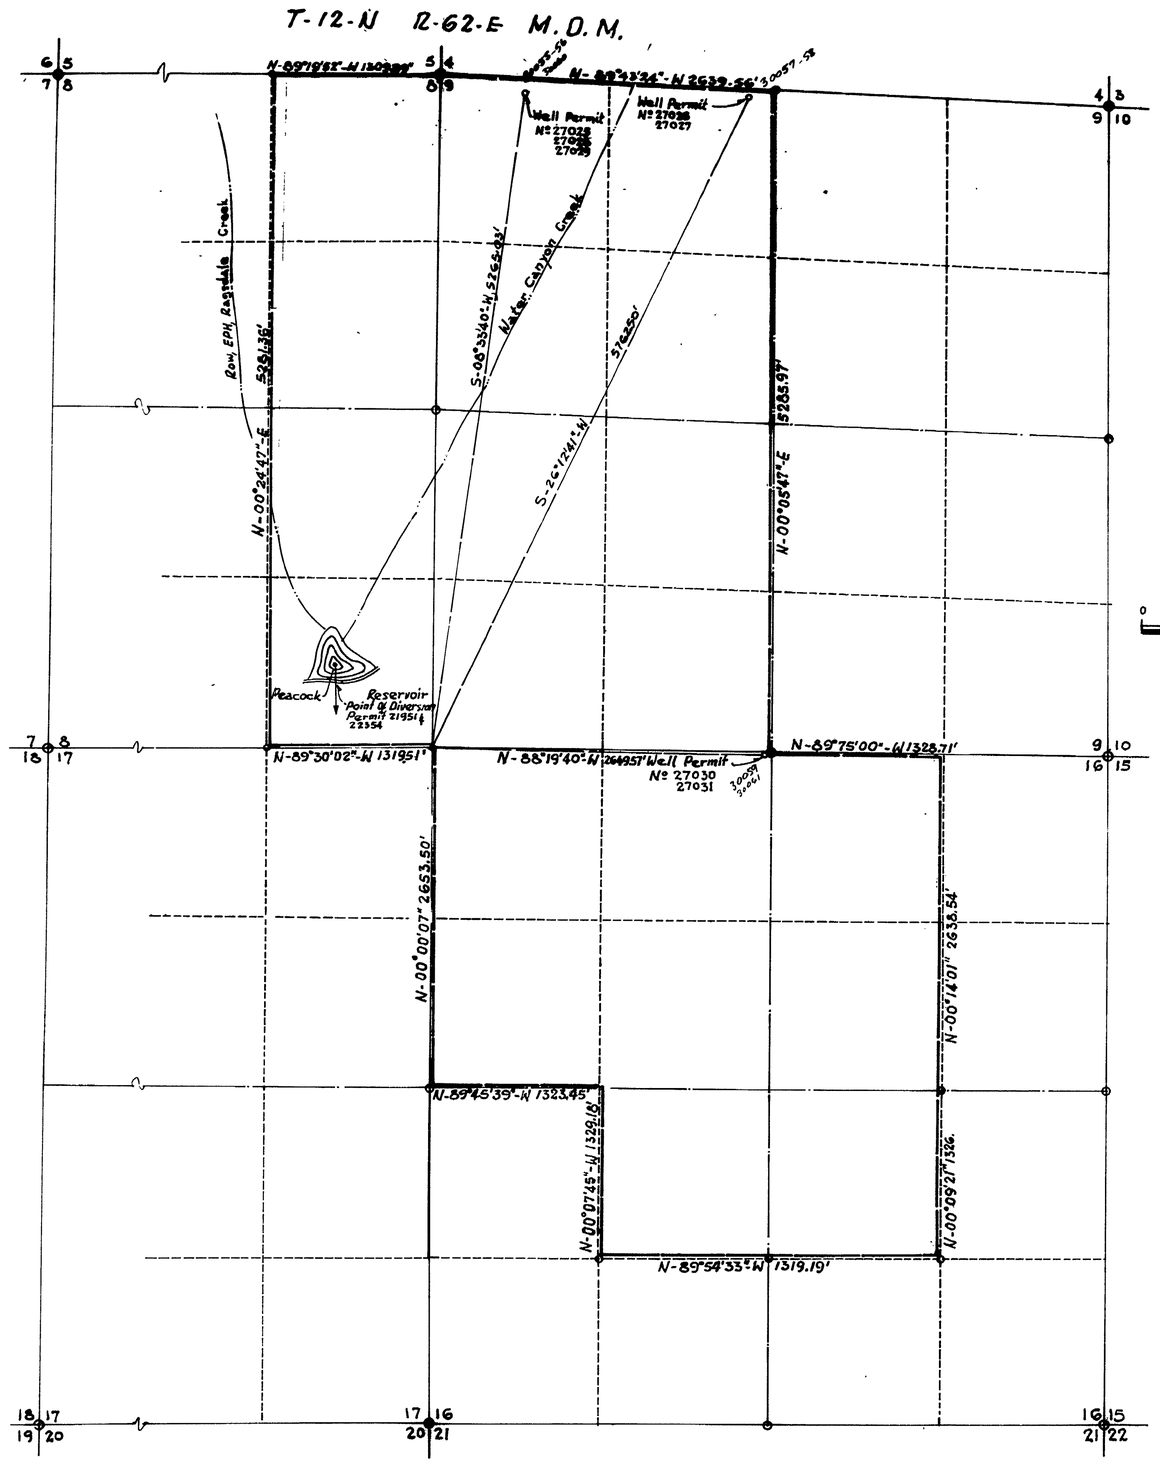

STATE OF NEVADA }
COUNTY OF CLARK } SS

I DAVID F. CAUSEY, State Water Right Surveyor Nº 312, Being First Duly Sworn, Depose And Say That This Map, Consisting Of One Sheet, Has Been Correctly Drawn To The Designated Scale From Field Notes Of A Survey Made Under My Supervision And Direction Between The 11th Day Of June, 1972, And The 23rd Day Of Sept. 1977 That It Truly And Correctly Represents The Proposed And Existing Locations And Extent Of The Works To Be Used To Divert Water From Underground Sources In White Pine County By ABE FOX For Irrigation And Domestic Purposes; That The Existing And Proposed Points Of Diversion, The Approximate Location And Size Of The Diverting Channels, All Reservoirs Or Basins, The Location And Names Of All Other Works Which Will Cross Or Connect With The Proposed Works, And The Boundary Of All Lands, Showing By 40 Acre Subdivisions, The Areas Proposed To Be Served, Are Fully And Correctly Designated Thereon.

David F. Causey
DAVID F. CAUSEY
State Water-Right Surveyor Nº 312

STATE WATER-RIGHT SURVEYOR
DAVID FREDERIC CAUSEY
NO. 312
STATE OF NEVADA

Subscribed And Sworn To Before Me This 6th Day Of February 1976

Toni Dacus
Notary Public In And For Said County And State
My Commission Expires

TONI DACUS
Notary Public—State of Nevada
COUNTY OF CLARK
My Commission Expires Feb. 21, 1977

NOTE:—
USBLM Brass Caps Have Been Set At All Section And Quarter Corners Since The Date Of The Initial Survey, Their Corners Generally Agree With Our Initial Survey, But Have Not In All Cases Been Verified By Us.

FILED
MAR 5 1976
STATE ENGINEER'S OFFICE

OFFICE
STATE ENGINEER
1976 MAR 5 AM 10 55

30055

MAP TO ACCOMPANY APPLICATION TO CHANGE MANNER OF USE IRRIGATION AND DOMESTIC USE FROM UNDERGROUND SOURCES BY ABE FOX

CAUSEY ENGINEERING SERVICE
P.O. BOX 4846 Las Vegas, Nevada 89106

30061 30060 30059 30058 30057 30056 30055