EXISTING PLACE OF USE

600 0 600 1200 1800

SCALE 1" = 600'

A PORTION OF SECTION 10, T13N, R19E

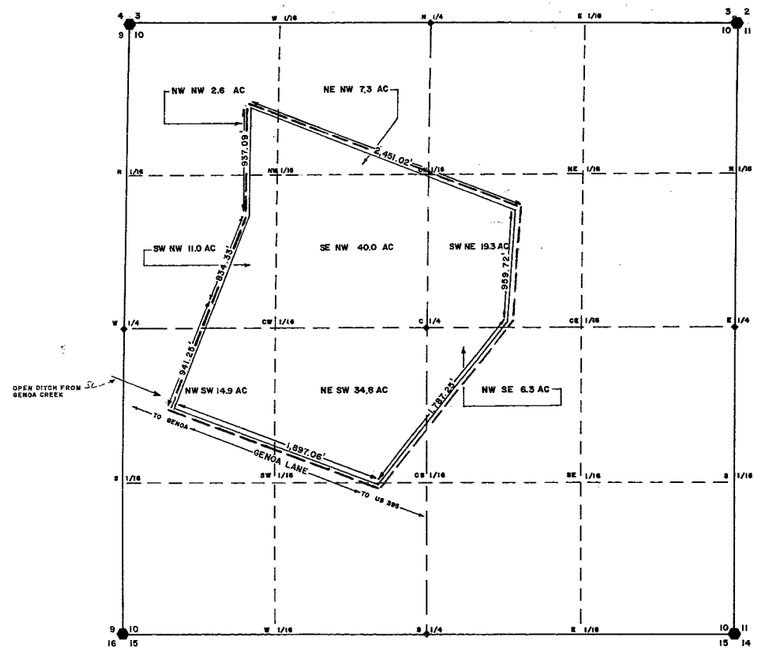

PROPOSED PLACE OF USE

200 0 200 400 600

SCALE 1" = 200'

A PORTION OF E 1/2 SE 1/4, SE 1/4 NE 1/4, SECTION 9, T13N, R19E MDB&M

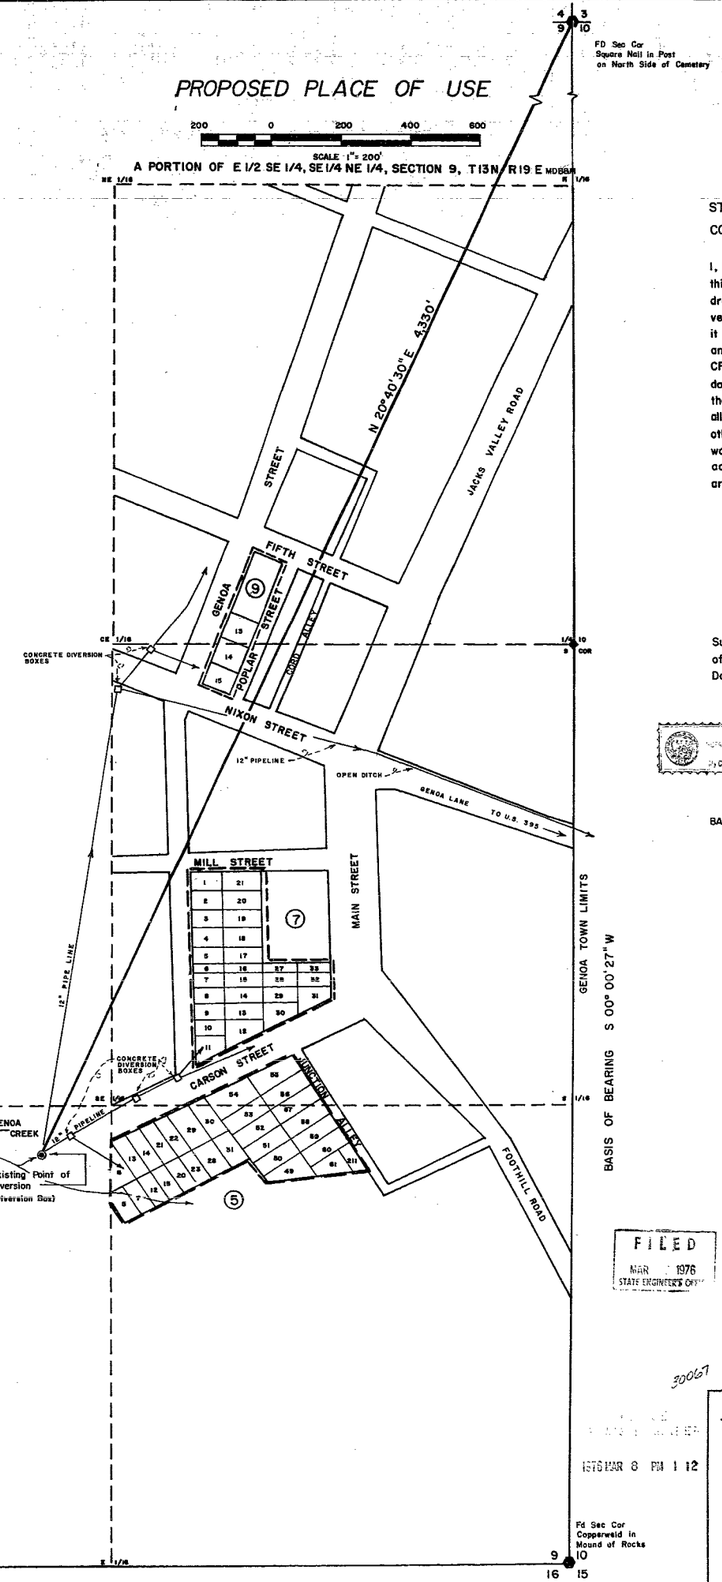

STATE OF NEVADA
COUNTY OF DOUGLAS SS.

I, B. J. Vasey, being first duly sworn, depose and say that this map, consisting of one sheet, has been correctly drawn to the designated scale from field notes of a survey made by me, on the 27th day of April, 1975; that it truly and correctly represents the proposed location and extent of the works used to divert water from GENOA CREEK in Douglas County, by GENOA COMPANY, INC., for irr. & domestic purposes. That the proposed point of diversion, the approximate location and size of the diverting channel, all reservoirs or basins, the location and names of all other works which will cross or connect with the proposed works, and the boundary of all lands, showing by 40-acre subdivisions the areas proposed to be irrigated, are fully and correctly designated thereon.

B J Vasey
State Water Right Surveyor No. 306

Subscribed and sworn to before me this 8th day of March, 1976. Notary Public in and for Douglas County, Nevada.

MARILYN VASEY
NOTARY PUBLIC STATE OF NEVADA
DOUGLAS COUNTY
My Commission Exp. 1st May 8 1977

Marilyn Vasey

BASIS OF BEARING - Recorded Parcel Map No. 75649
Douglas County, Nevada

N

SCALE AS SHOWN

FILED
MAR 1976
STATE ENGINEER'S OFFICE

30067

1976 MAR 8 PM 1 12

MAP
TO ACCOMPANY APPLICATION TO CHANGE THE **PLACE OF USE** OF WATER FROM **GENOA CREEK**
heretofore appropriated under the Genoa Creek Civil Decree of 1881
FOR **IRRIGATION** AND **DOMESTIC** PURPOSES
BY
THE **GENOA COMPANY, INC.**
IN
DOUGLAS COUNTY, NEVADA

VASEY — SCOTT
ENGINEERING CO., INC
2989 HIGHWAY 50 EAST
CARSON CITY, NEVADA 89701
(702) 883-1600

30067