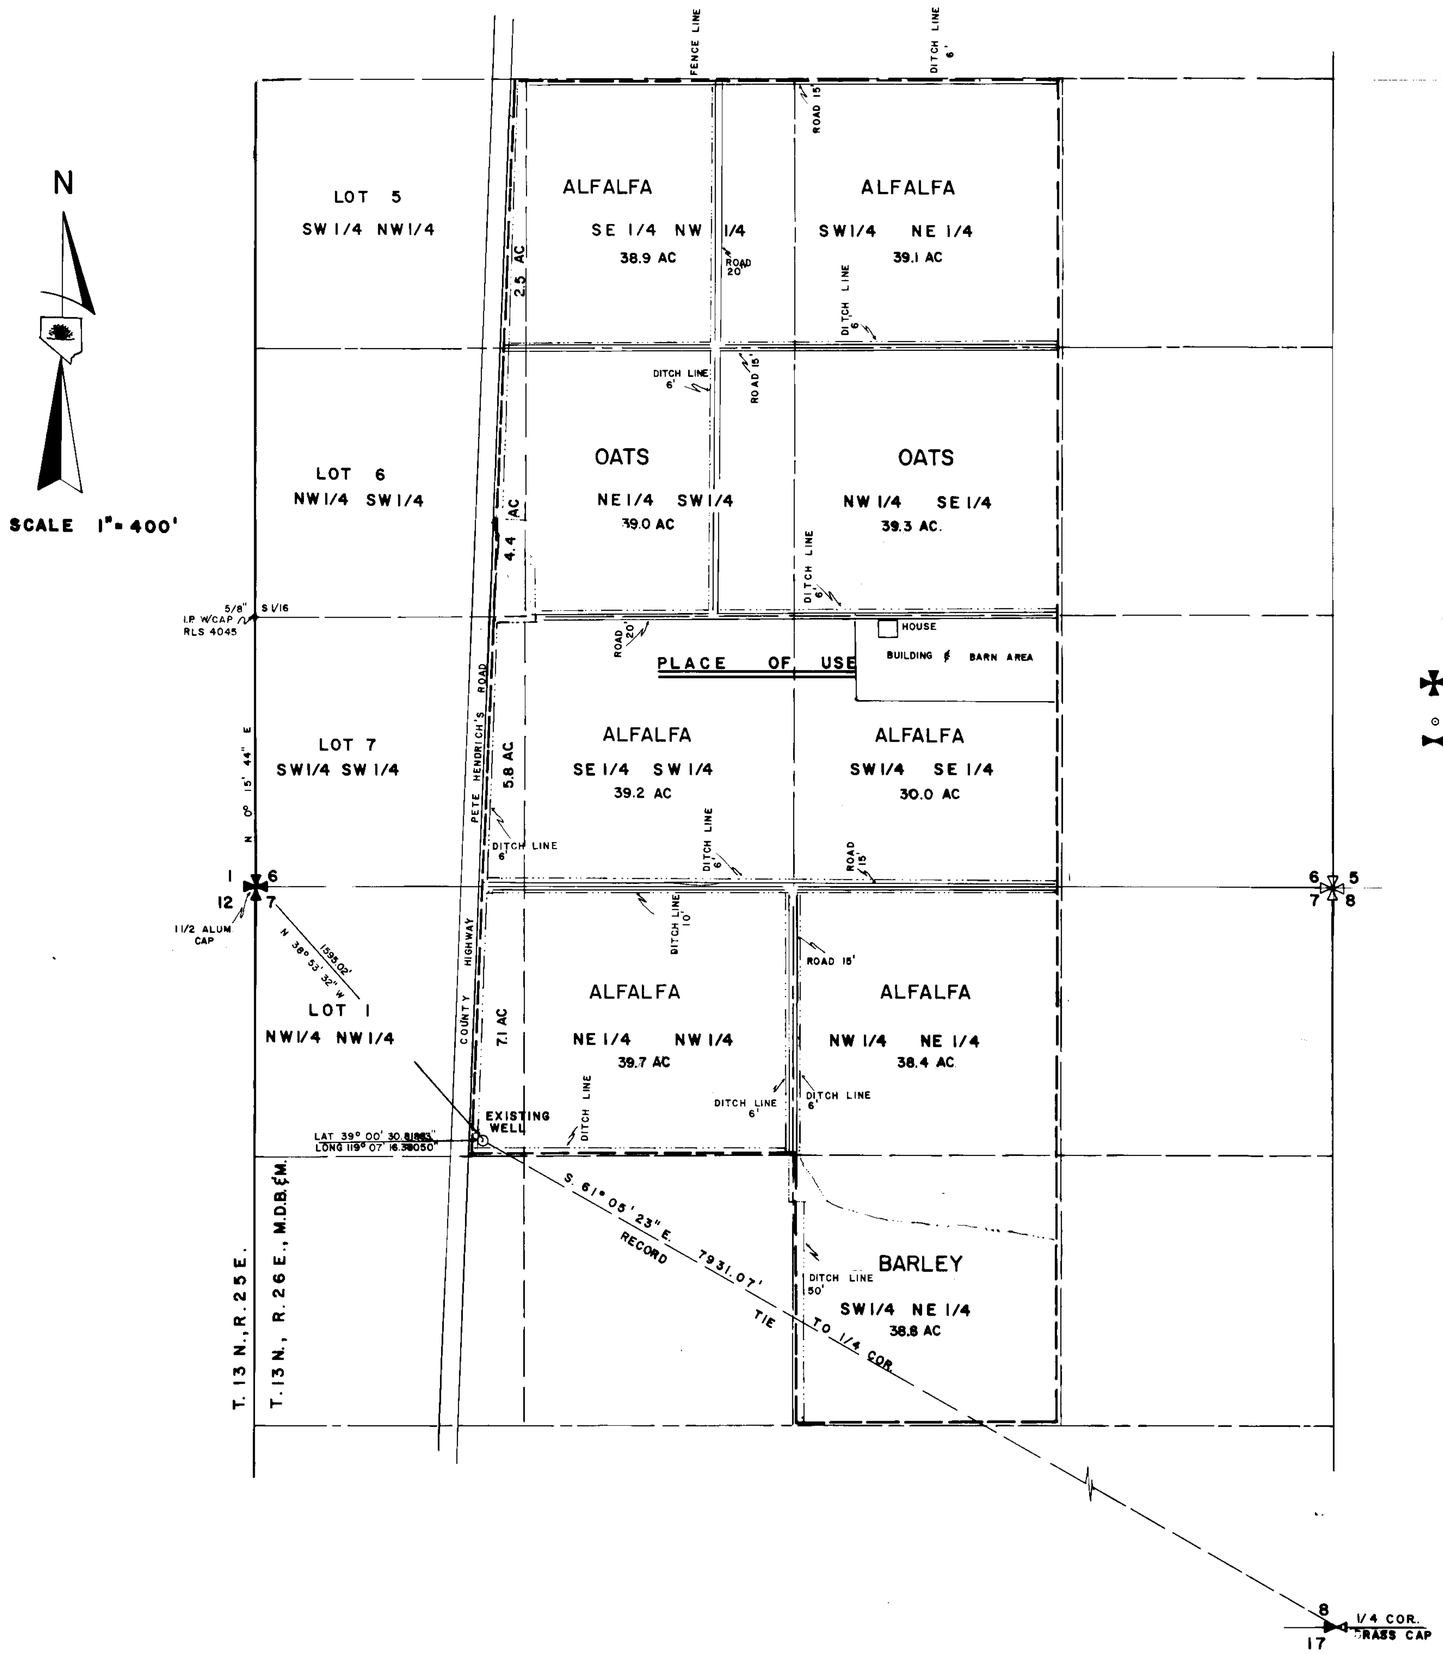

I, GEORGE H. DENSON, BEING FIRST DULY SWORN, DEPOSE & SAY THAT THIS MAP CONSISTING OF ONE SHEET HAS BEEN CORRECTLY DRAWN TO THE DESIGNATED SCALE FROM FIELD NOTES OF A SURVEY MADE BY ME, ON THE 17TH DAY OF DECEMBER 1981, THAT IT TRULY & CORRECTLY REPRESENTS THE PROPOSED LOCATION & EXTENT OF WORKS USED TO DIVERT WATER FROM UNDERGROUND SOURCES IN LYON COUNTY BY JOSEPH, BEVERLY, & DAVID LANDOLT FOR IRRIGATION & DOMESTIC PURPOSES.

George H Denson
GEORGE H. DENSON STATE WATER RIGHTS SURVEYOR
Nº 455

SUBSCRIBED AND SWORN BEFORE ME THIS 16th DAY OF February 1982 NOTARY PUBLIC IN AND FOR LYON COUNTY, NEVADA.

Alice P. Gill
NOTARY PUBLIC

ALICE P. GILL
Notary Public - State of Nevada
Appointment Recorded in Lyon County
MY APPOINTMENT EXPIRES DEC. 2, 1986

LEGEND:

- SECTION CORNER
- POINT OF DIVERSION
- 1/4 CORNER

BASIS OF BEARING:

NEV. WEST ZONE COORD. SYSTEM GRID BEARING ALONG THE RANGE LINE
N 0° 15' 44" E
DELTA ALPHA = -0° 20' 19"
GRID FACTOR = 0.99971626

CULTURE TABULATION

SEC.	SUB'D	TOWNSHIP	RANGE	CULTIVATED AREA	DESC. OF CULTURE
6	SW 1/4 OF NE 1/4	T.13N	R26E	39.1	ALFALFA
6	SE 1/4 OF NW 1/4	T.13N	R26E	38.9	ALFALFA
6	NW 1/4 OF SE 1/4	T.13N	R26E	39.3	OATS
6	NE 1/4 OF SW 1/4	T.13N	R26E	39.0	OATS
6	A PORTION OF SW 1/4 OF NW 1/4	T.13N	R26E	2.5	ALFALFA
6	A PORTION OF W 1/2 OF SW 1/4	T.13N.	R26E.	10.2	ALFALFA
6	SW 1/4 OF SE 1/4	T.13N	R26E	30.0	ALFALFA
6	SE 1/4 OF SW 1/4	T.13N.	R26E	39.2	ALFALFA
7	A PORTION OF NW 1/4 OF NW 1/4	T.13N.	R26E.	7.1	ALFALFA
7	NE 1/4 OF NW 1/4	T.13N	R26E	39.7	ALFALFA
7	NW 1/4 OF NE 1/4	T.13N	R26E	38.4	ALFALFA
7	SW 1/4 OF NE 1/4	T.13N	R26E	38.8	BARLEY

SCALE 1" = 400'

0 100 200 400 800 1200 1600 2000

'82 FEB 17 A10:03
STATE ENGINEER'S OFFICE

CERTIFICATE NO. 10419 ISSUED 11/5/82

81-143 (S)

MAP TO ACCOMPANY PROOF OF BENEFICIAL USE OF WATER FROM UNDERGROUND SOURCES FOR IRRIGATION & DOMESTIC PURPOSES.

JOSEPH, BEVERLY & DAVID LANDOLT

APPLICATION Nº 30068

SECTION 6 & 7, T.13N., R.26E., M.D.B.&M.
IN
LYON COUNTY, NEVADA

GEORGE H. DENSON, P.O. BOX 528, YERINGTON, NEVADA, 89447. (702) 463-3611

68310 69533 T 69532 T 69531 T 30068