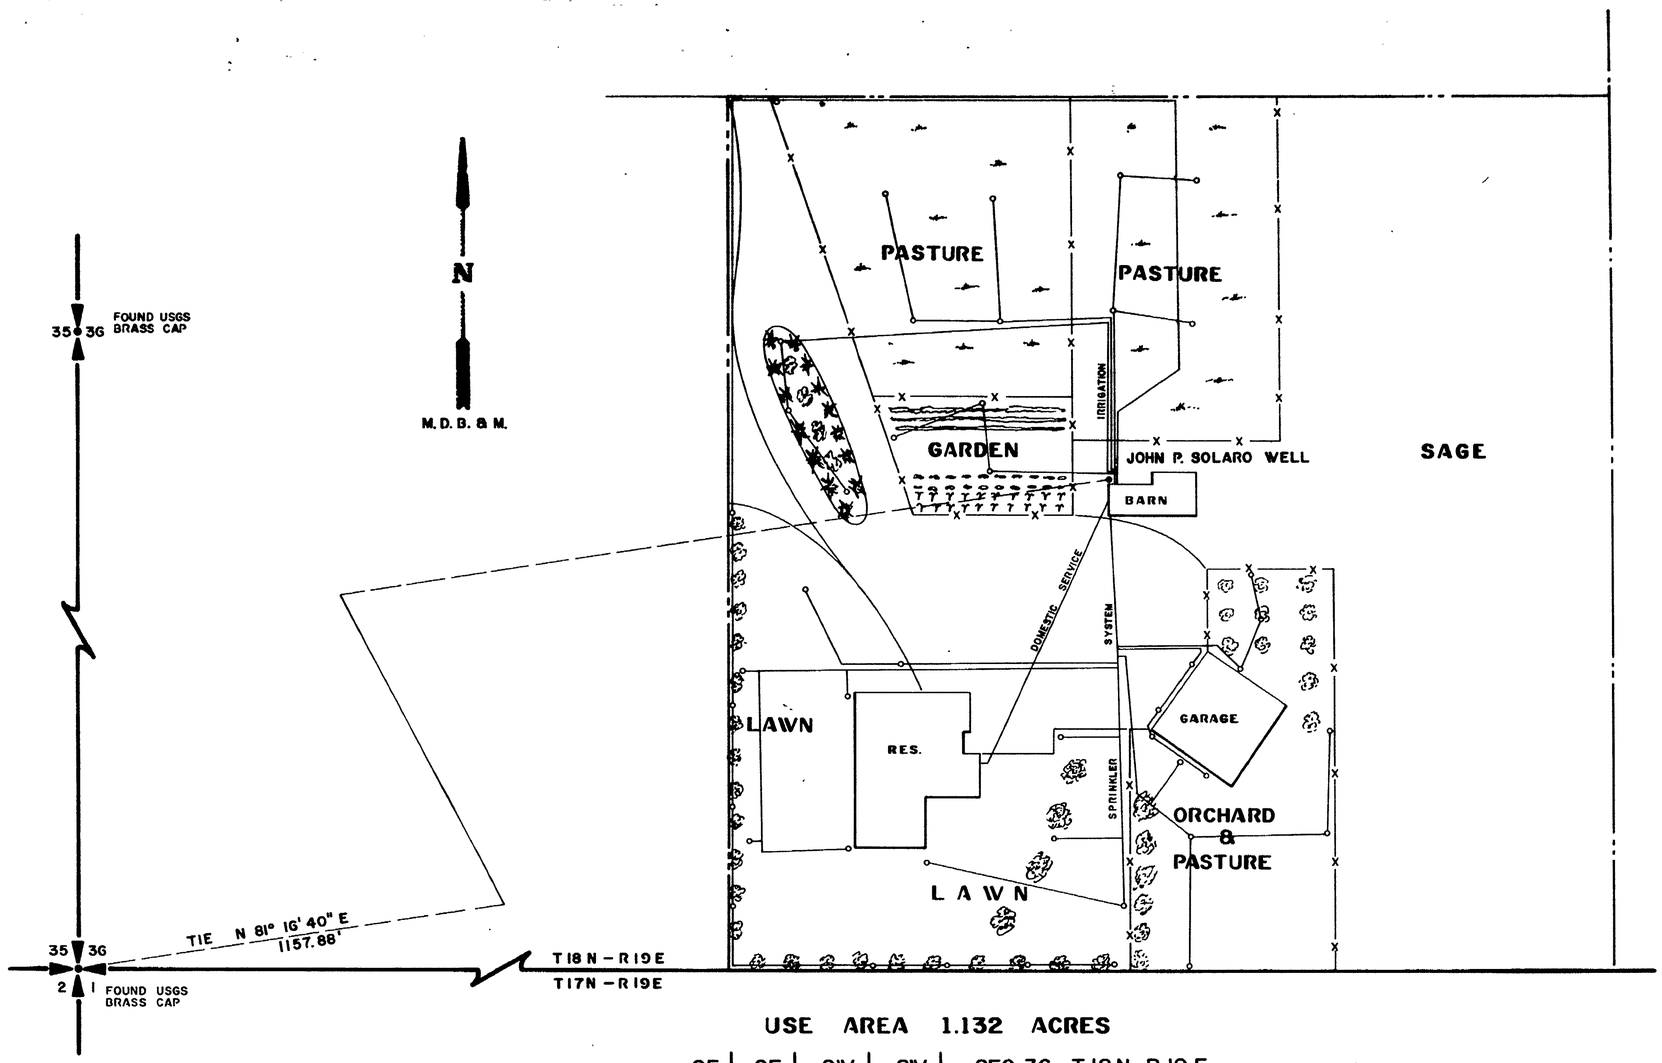

USE AREA 1.132 ACRES

SE $\frac{1}{4}$, SE $\frac{1}{4}$, SW $\frac{1}{4}$, SW $\frac{1}{4}$, SEC. 36, T18N, R19E

PASTURE	0.674 Ac.
LAWN	0.389
GARDEN	0.069
	1.132 Ac.

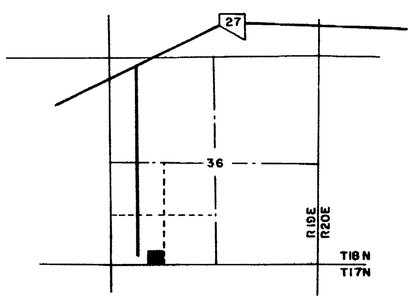

GENERAL LOCATION PLACE OF USE
SCALE 1:24000

State of Nevada
County of Washoe } ss

I, ROBERT S. LEIGHTON, being first duly sworn depose and say that this map consisting of one sheet, has been correctly drawn to the designated scale from a survey made under my supervision and direction between May 24 and May 25, 1975, that it correctly represents the location and extent of the works used to divert water from underground source for domestic and irrigation purposes under applications accompanied by this map. That the point of diversion, location and extent of lands owned or controlled by the applicant upon which water applied for under said applications is used, together with area and kind of culture, are fully and correctly designated thereon.

Robert S. Leighton
State Water Right Surveyor # 162
PE 397

State of Nevada
County of Washoe } ss

I, ROBERT S. LEIGHTON, being first duly sworn depose and say that this map is correctly drawn to the designated scale from a survey made under my supervision and direction between May 24 and May 25, 1975, and recorded surveys, that the map truly represents the proposed works to divert water from underground source in Washoe Co. for domestic and irrigation use by John P. & Ronnie J. Solaro. The location of point of diversion and place of use are correctly designated thereon.

Robert S. Leighton
State Water Right Surveyor # 162
PE 397

Subscribed and sworn to before me this 8th day of March 1976

Giovanna B. Seguin
Notary Public

GIOVANNA S. SEGUIN
Notary Public State of Nevada
Washoe County
My Commission Expires Jan. 11, 1977

0 10 20 30 40 50 60 70

SCALE 1" = 30'

3006a

FILED
APR 19 1976
STATE ENGINEER'S OFFICE

CERTIFICATE No. 9257 ISSUED 8-30-78

1976 MAR 9 AM 10 55

1976 APR 19 PM 1 51

MAP TO ACCOMPANY APPLICATION TO APPROPRIATE WATER FROM UNDERGROUND SOURCE BY JOHN P. & RONNIE J. SOLARO AND PROOF OF BENEFICAL USE OF SAID APPLICTION

30069