Portion of Sections 9, 10, 15 & 16, T22S, R62E, MDB&M

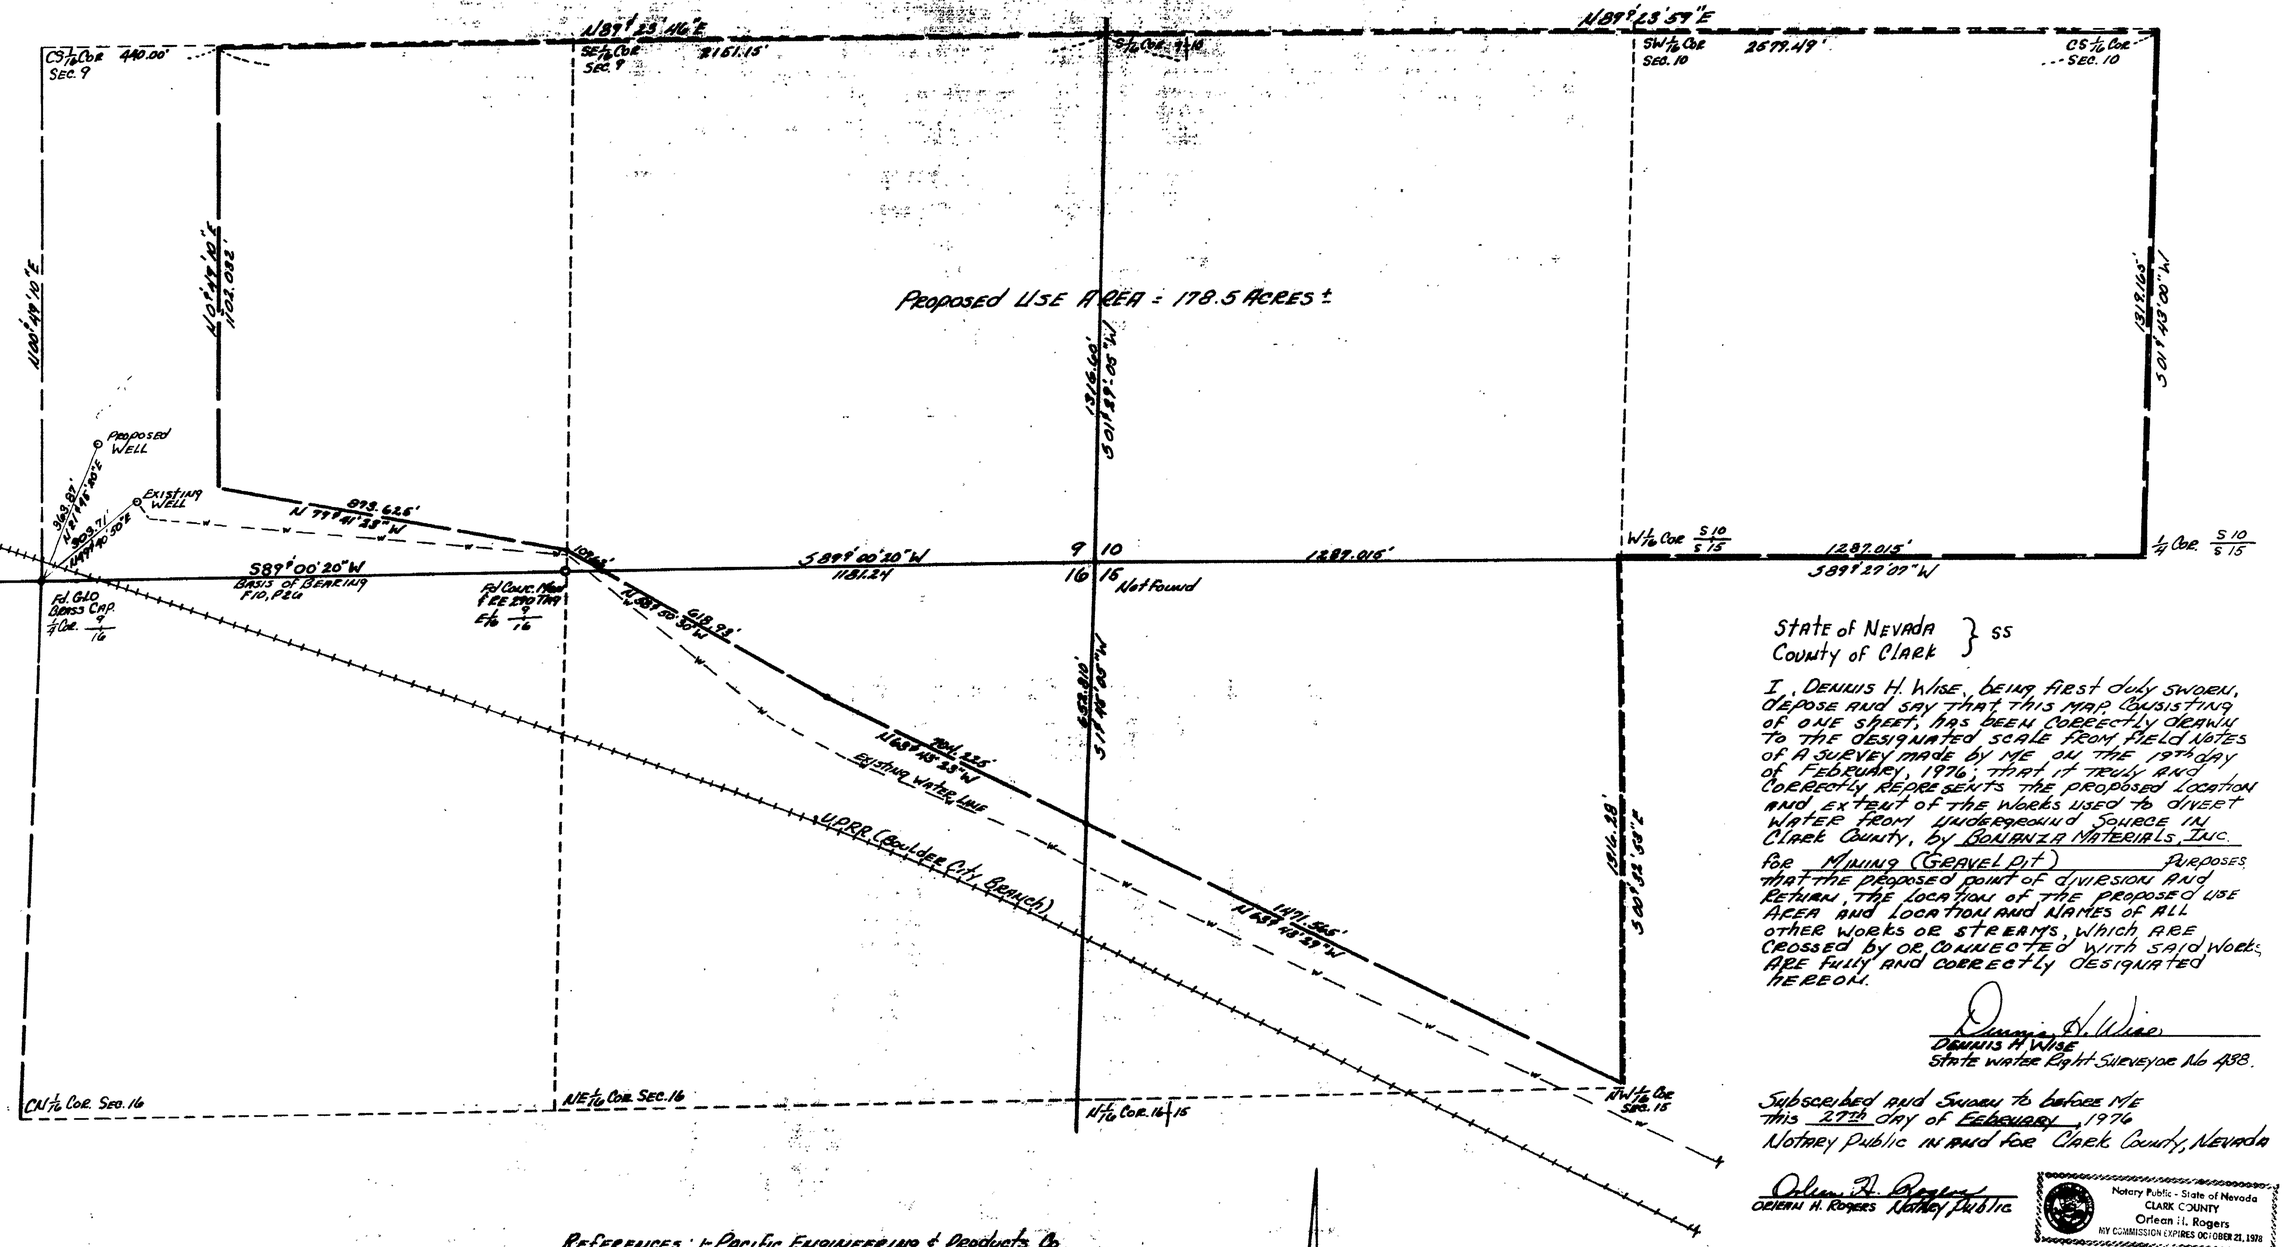

State of Nevada } ss
County of Clark

I, Dennis H. Wise, being first duly sworn, depose and say that this map consisting of one sheet, has been correctly drawn to the designated scale from field notes of a survey made by me on the 19th day of February, 1976; that it truly and correctly represents the proposed location and extent of the works used to divert water from underground source in Clark County, by Bonanza Materials, Inc. for Mining (Gravel Pit) purposes; that the proposed point of diversion and return, the location of the proposed use area and location and names of all other works or streams, which are crossed by or connected with said works are fully and correctly designated hereon.

Dennis H. Wise
Dennis H. Wise
State Water Right Surveyor No 438.

Subscribed and sworn to before me this 27th day of February, 1976
Notary Public in and for Clark County, Nevada

Orlean H. Rogers
Orlean H. Rogers Notary Public

Notary Public - State of Nevada
CLARK COUNTY
Orlean H. Rogers
MY COMMISSION EXPIRES OCTOBER 21, 1978

References; 1- Pacific Engineering & Products Co. of Nevada, drawing No E-110-23 dated 4-20-74.
2- Record of Survey Map File 10, Page 26, Clark County Records.

Note; Property line dimensions and bearings determined from above referenced drawings.
Well locations determined from field measurements.

Scale 1" = 200'

Scale 1" = 200'

FILED
MAY 7 1976
STATE ENGINEER'S OFFICE

Meridian Engineering Co, Inc.
3001 E Contract Ave.
Las Vegas, Nevada 89101

30070

MAP
To Accompany Application to Appropriate Water
For
Mining (Gravel Pit)
By
Bonanza Materials, Inc.
From
Underground Source
Clark County Nevada

30070