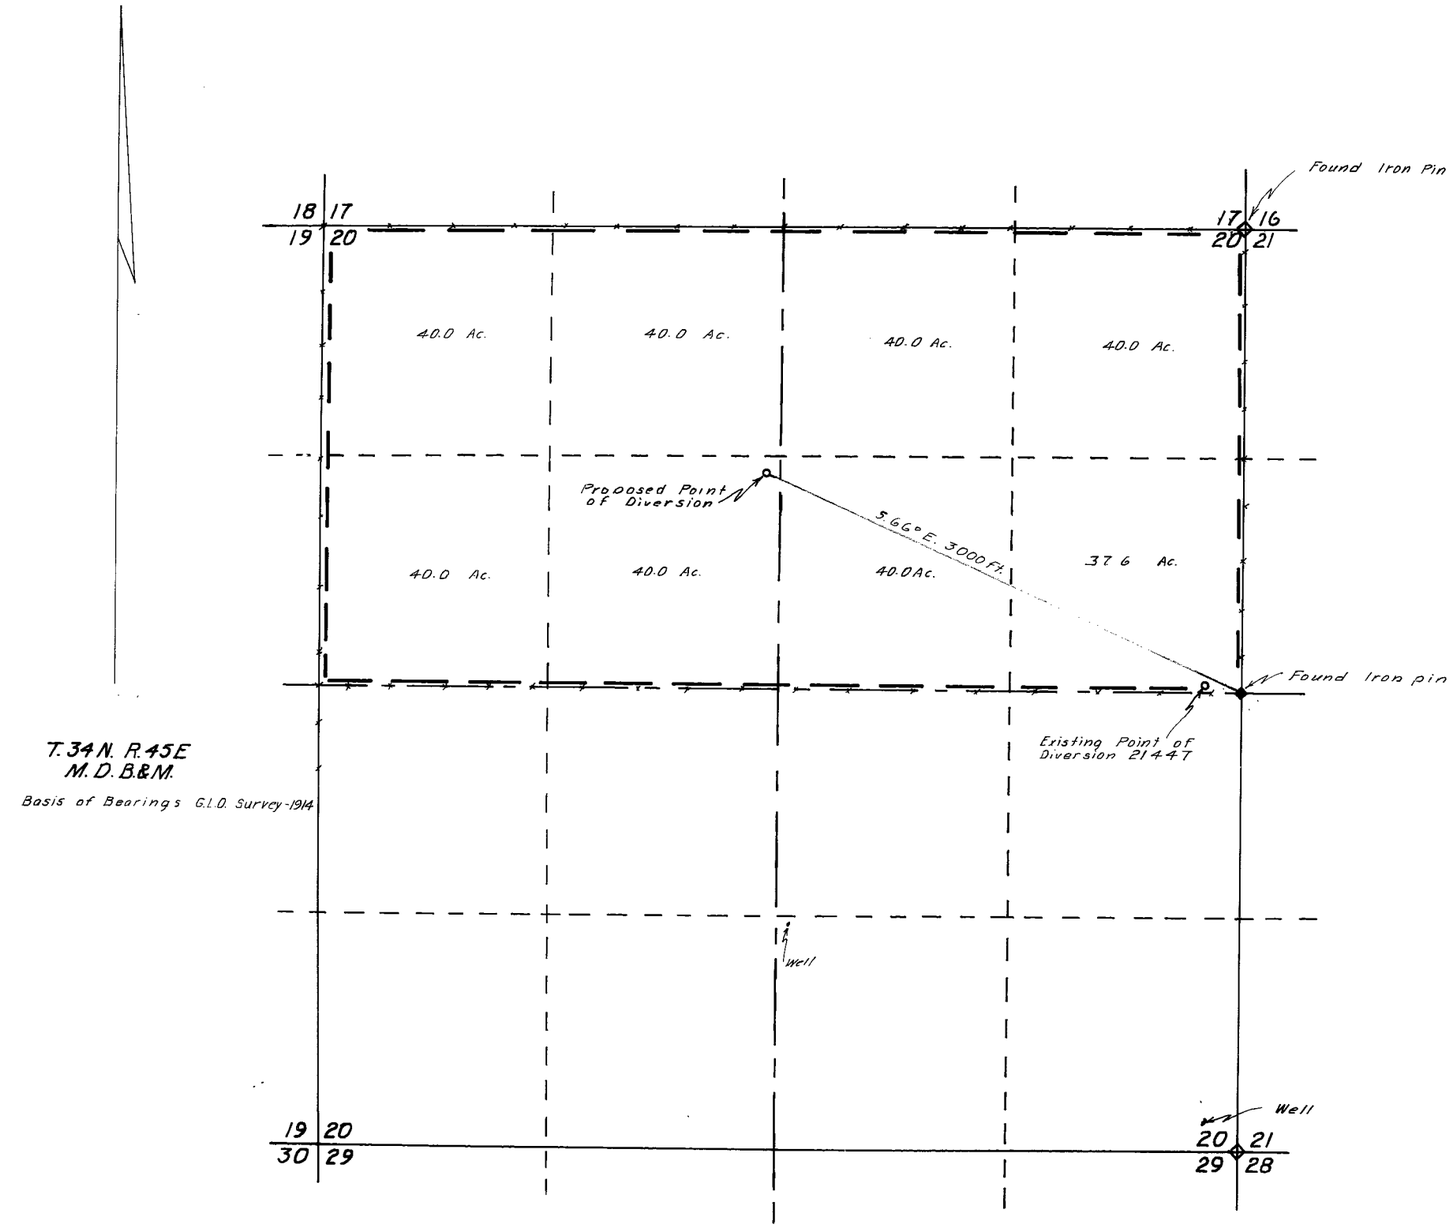

STATE OF NEVADA
COUNTY OF HUMBOLDT } S.S.

R. Caldwell being first duly sworn, depose and say that this map, consisting of ___ sheets, has been correctly drawn to the designated scale from field notes of a survey made by me, for under my supervision and direction on the 12th day of February 1976 that it truly and correctly represents the proposed location and extent of the works used to divert water from Underground Lander County by Ernest L. & Verna M. Barrows for Irrigation & Domestic

[illegible] the proposed point of diversion, the location and size of the diverting channel, all [illegible] and basins [illegible] and description of all measuring devices and the boundary of all lands showing by 40-acre subdivisions the lands to be irrigated

[illegible] the location and [illegible] other works [illegible] which are crossed by or [illegible] with said works [illegible] correctly [illegible]

[illegible] State [illegible] Survey

[illegible] this 13th day of February 1976

Humboldt County Recorder

FILED
MAR 10 1976
STATE ENGINEER'S OFFICE

OFFICE
STATE ENGINEER

1976 MAR 10 PM 2 23

76012	By	Date
[illegible]	W.E.L.	2/12/76
[illegible]	J.R.C.	
Drawn		2/13/76
Checked	R.N.C.	
Corrections		

MAP TO ACCOMPANY

APPLICATION TO APPROPRIATE WATER

FOR IRRIGATION & DOMESTIC

BY ERNEST L. & VERNA M. BARROWS

FROM UNDERGROUND

IN [redacted] COUNTY, NEVADA

30071