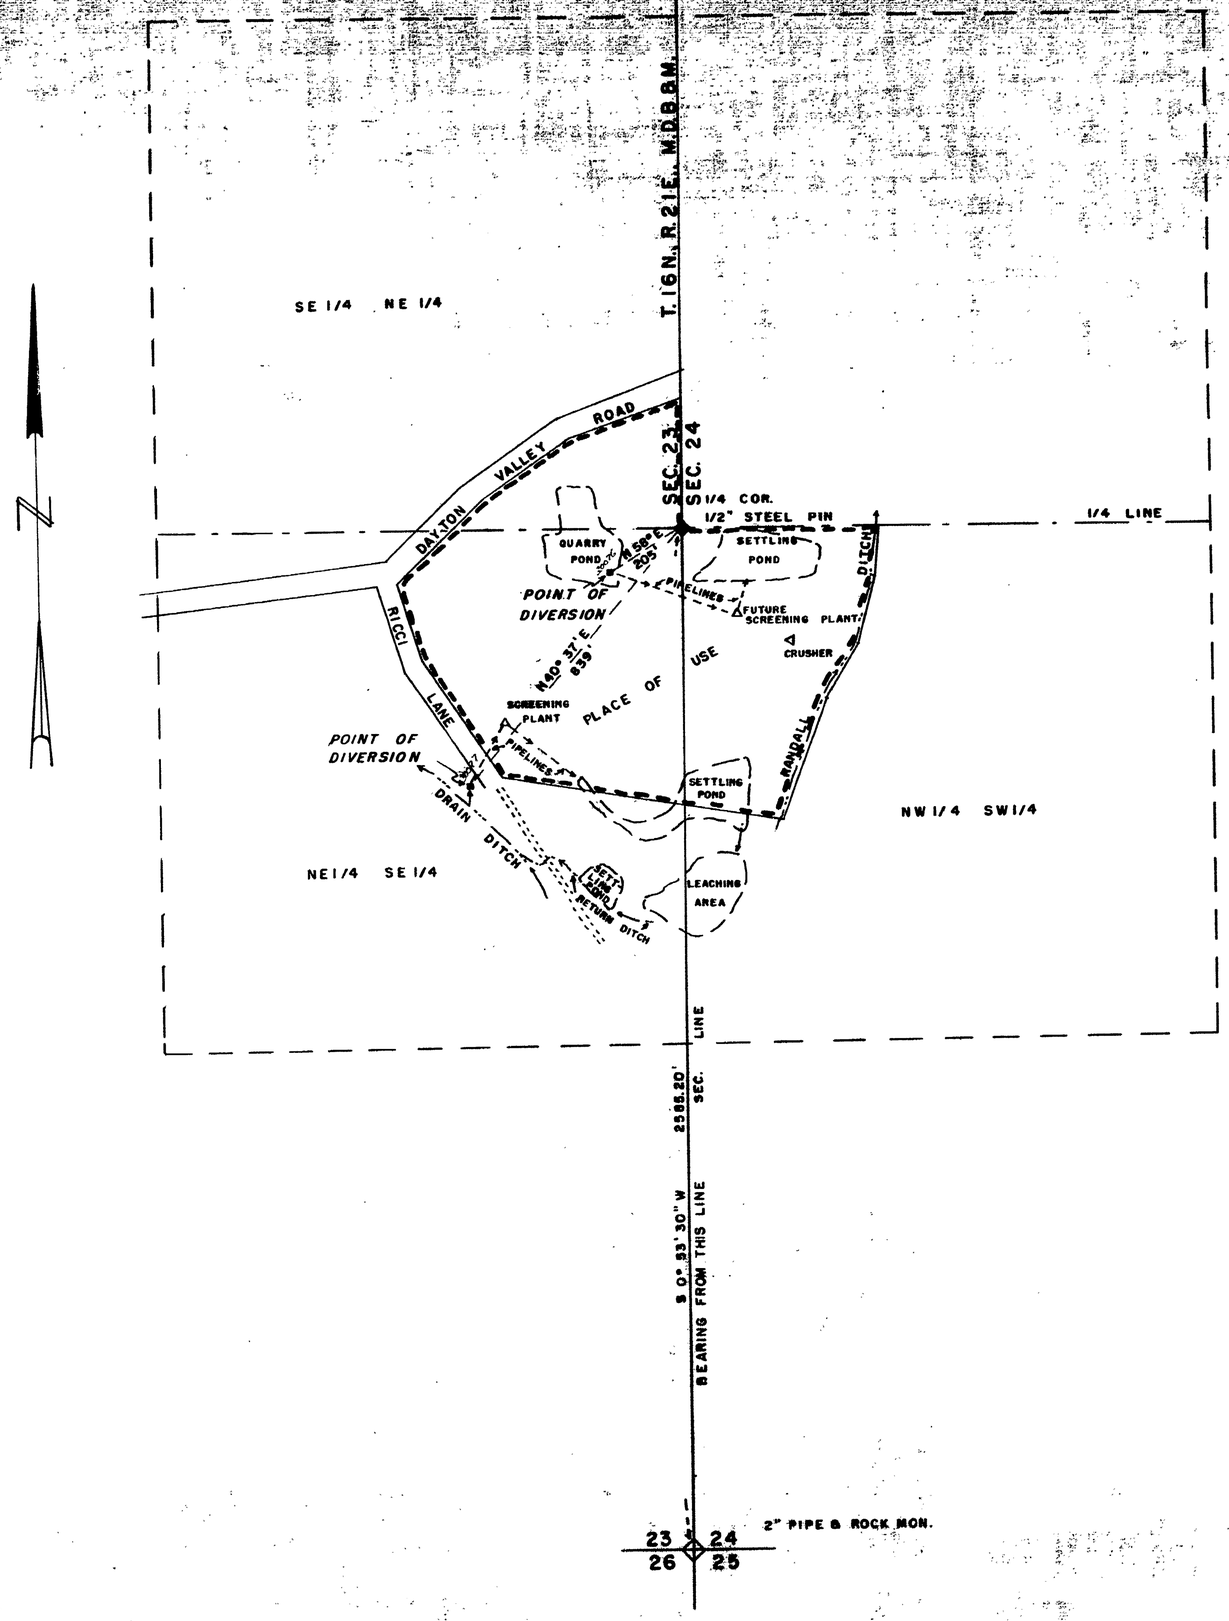

STATE of NEVADA }
CARSON CITY } s.s.

I, Walter G. REID, being first duly sworn, depose and say that this map, consisting of one sheet, has been correctly drawn to the designated scale from field notes of a survey made by me on the 10th day of March, 1976; that it truly and correctly represents the proposed location and extent of the works used to divert water from an old quarry and drain ditch in Lyon County, by Hughes Rock and Sand for Industrial, washing aggregate purposes. That the proposed points of diversion and return, the location of the screening plant, the approximate size and capacity of the diverting conduit, and the location and names of all other works or streams which are crossed by or connected with said works, are fully and correctly designated hereon.

Walter G. Reid
State Water Right Surveyor

Subscribed and sworn to before me this 12th day of March 1976.

Jean Williams

JEAN WILLIAMS
Notary Public — State of Nevada
Carson City
My Commission Expires Sept. 24, 1977

SCALE - 1" = 200'

0 50 100 200 400 600 800 1000

FILED
MAR 12 1976
STATE ENGINEER'S OFFICE

1976 MAR 12 PM 3 09

MAP
TO ACCOMPANY APPLICATION
TO APPROPRIATE WATER FOR
INDUSTRIAL, WASHING AGGREGATE
BY HUGHES ROCK AND SAND
FROM OLD QUARRY & DRAIN DITCH

30077 30076