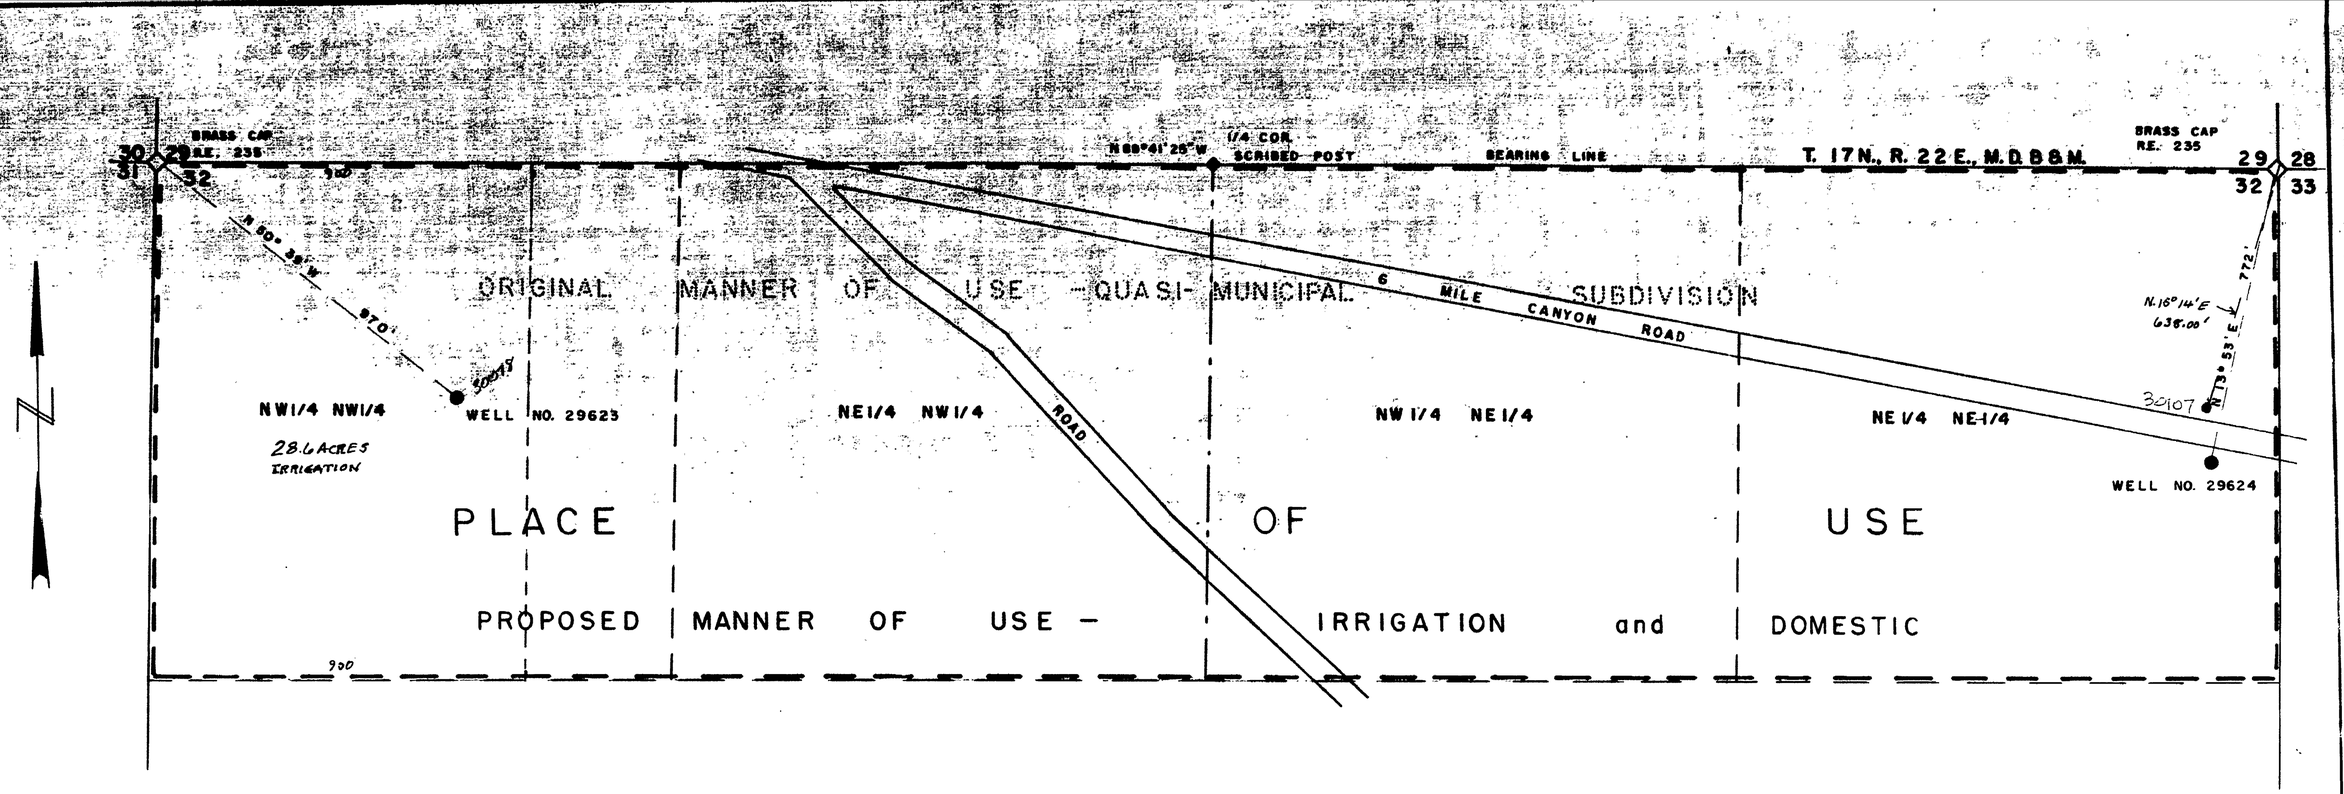

STATE of NEVADA }
CARSON CITY } s.s.

I, Walter G. Reid, being first duly sworn, depose and say that this map, consisting of one sheet, has been correctly drawn to the designated scale from field notes of a survey made by me on the 10th day of March, 1976, that it truly and correctly represents the original manner of use under Permit No.'s 29623 and 29624 and the proposed manner of use, and the extent of the works used to divert water from an underground source in Lyon County, by R. J. La Fond, for irrigation and domestic purposes. That the points of diversion, the approximate location and size of the diverting channel, the place and original and proposed manner of use, and the location and names of all other works or streams which are crossed by or connected with the said works, are fully and correctly designated thereon.

Walter G. Reid
State Water Right Surveyor

Subscribed and sworn to before me this 12th day of March, 1976.

Jean Williams

JEAN WILLIAMS
Notary Public — State of Nevada
Carson City
My Commission Expires Sept. 24, 1977

SCALE - 1" = 200'

0 50 100 200 400 600 800 1,000

30078

MAP TO ACCOMPANY APPLICATION
TO CHANGE MANNER OF USE
UNDER PERMIT NO.'S 29623 & 29624
FOR IRRIGATION AND DOMESTIC
BY R. J. La FOND
FROM UNDERGROUND SOURCE

1976 MAR 12 PM 3 08

30107 30078 — File Under