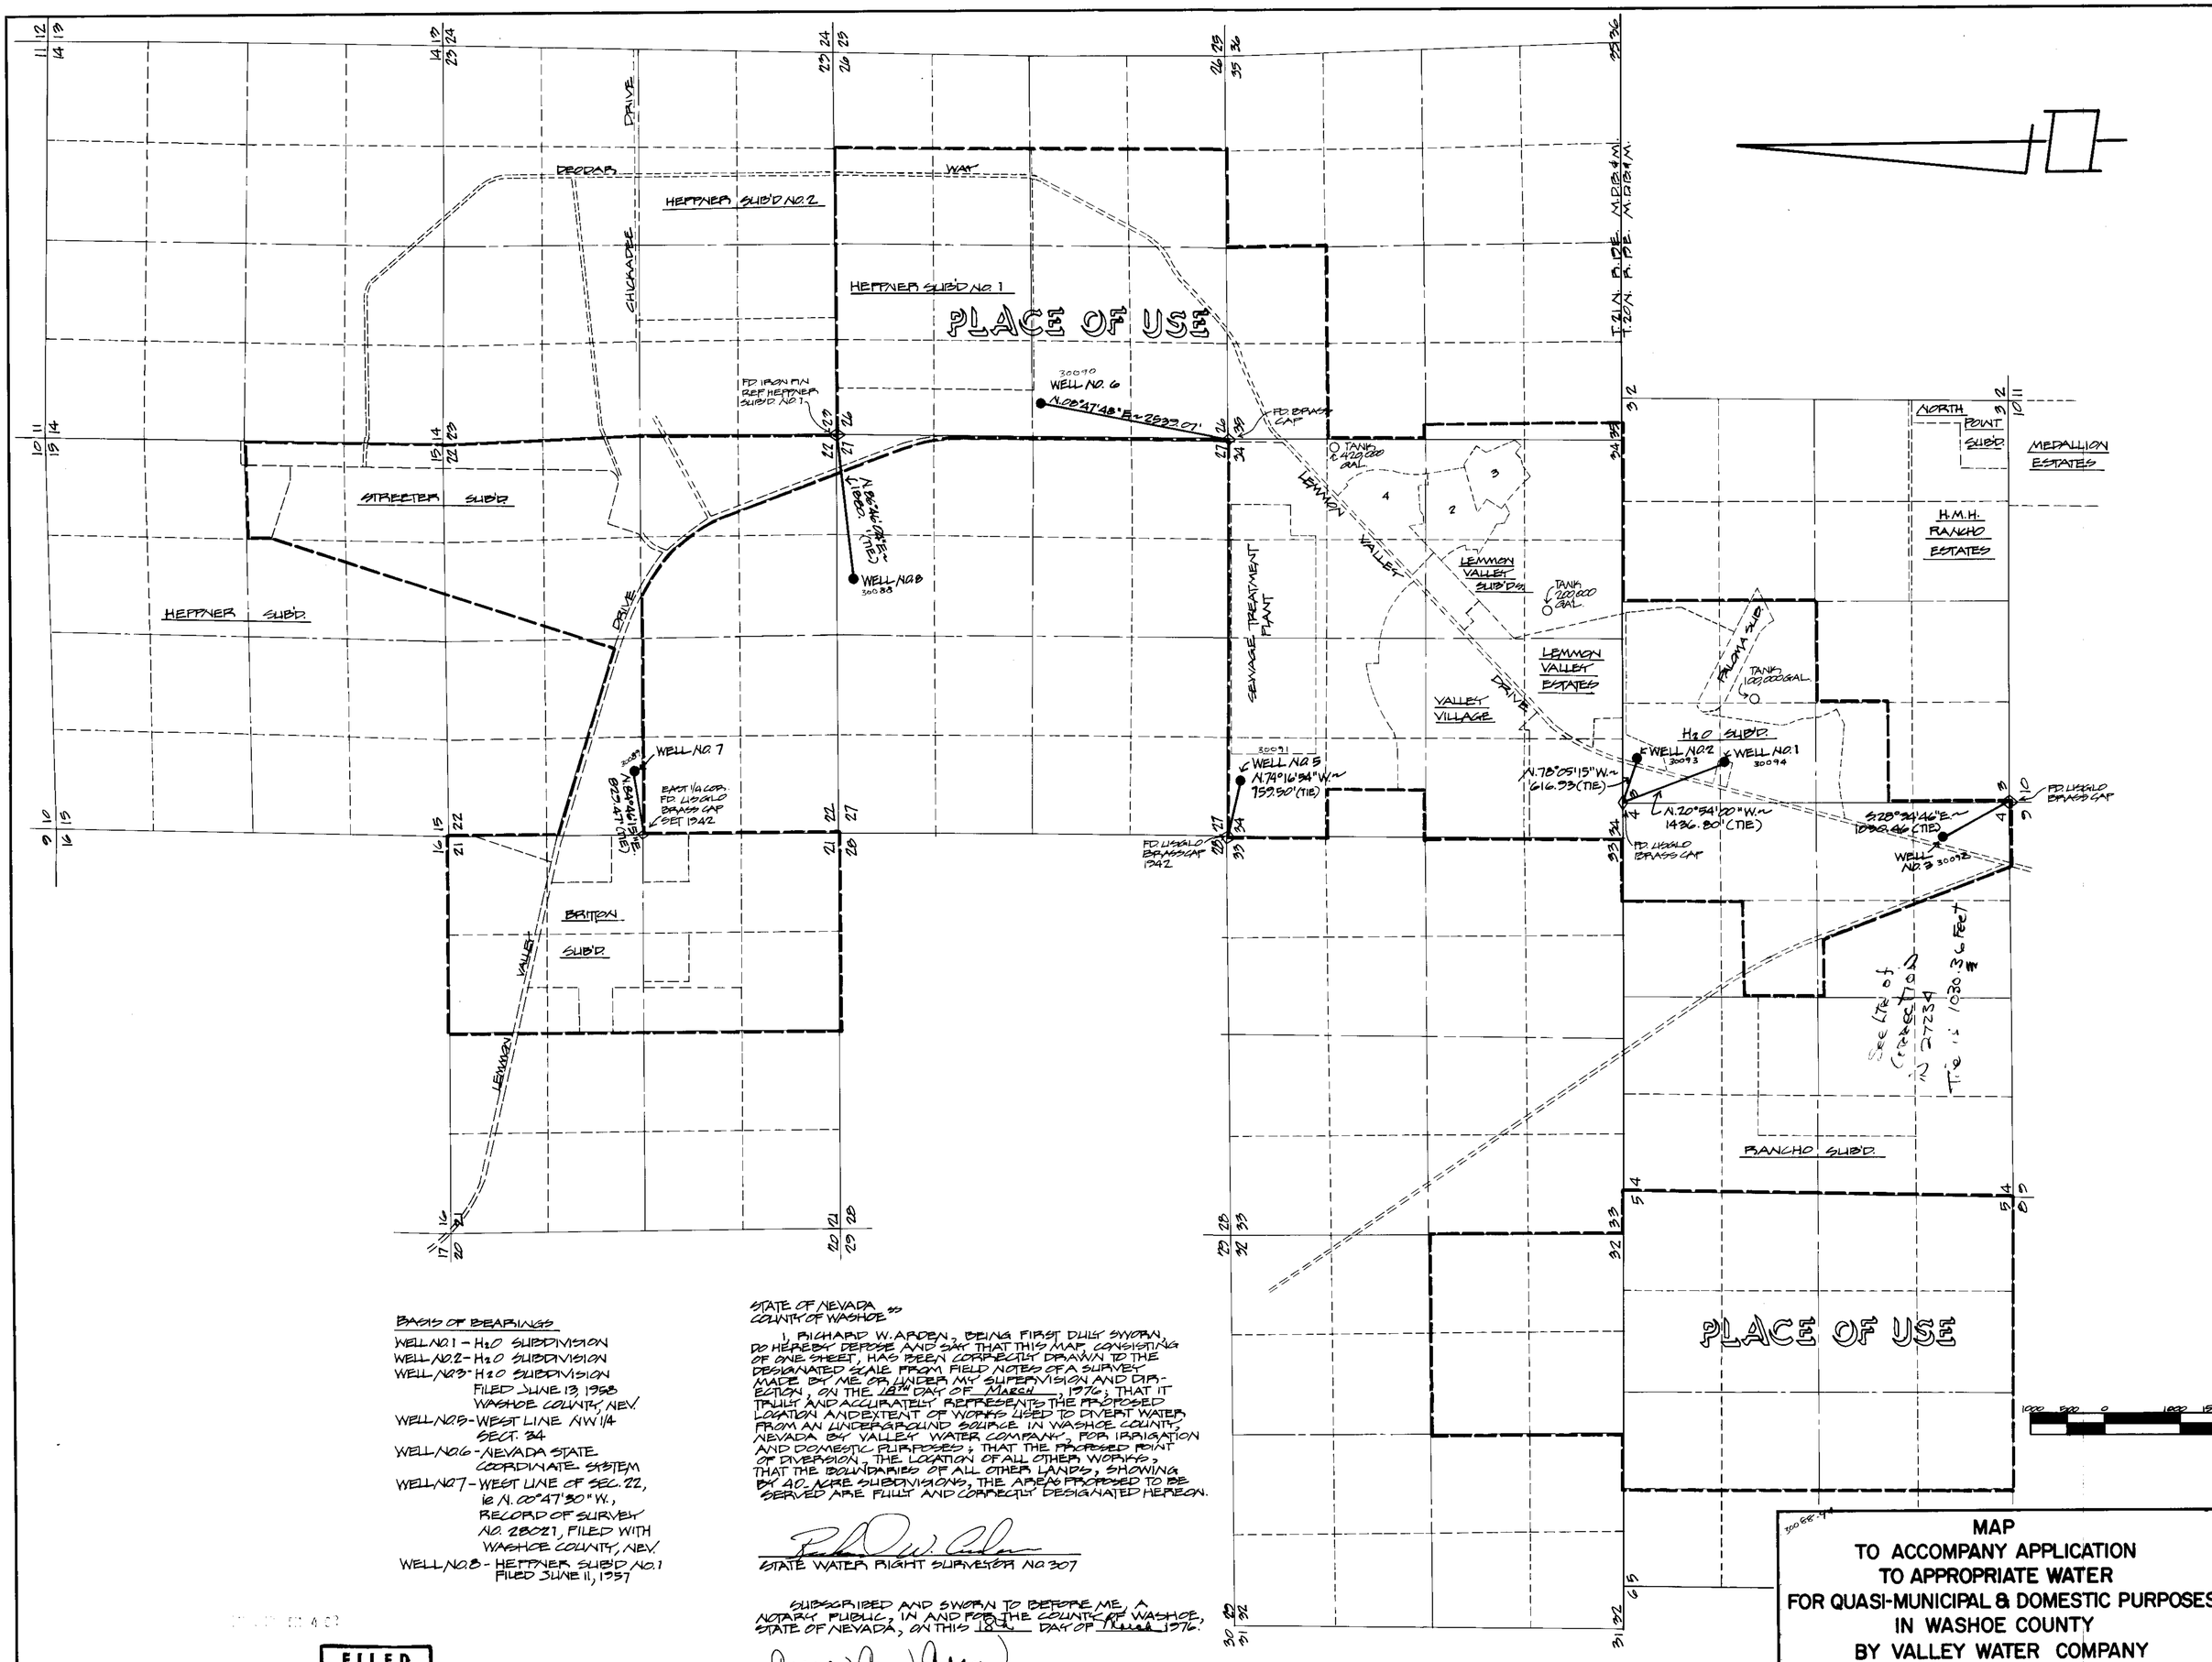

BASIS OF BEARINGS

WELL NO. 1 - H2O SUBDIVISION
WELL NO. 2 - H2O SUBDIVISION
WELL NO. 3 - H2O SUBDIVISION
FILED JUNE 13, 1958
WASHOE COUNTY, NEV.
WELL NO. 5 - WEST LINE NW 1/4 SECT. 34
WELL NO. 6 - NEVADA STATE COORDINATE SYSTEM
WELL NO. 7 - WEST LINE OF SEC. 22, ie N. 00°47'30" W., RECORD OF SURVEY NO. 28021, FILED WITH WASHOE COUNTY, NEV.
WELL NO. 8 - HEFTNER SUB'D NO. 1 FILED JUNE 11, 1957

STATE OF NEVADA
COUNTY OF WASHOE ss

I, RICHARD W. ARDEN, BEING FIRST DULY SWORN, DO HEREBY DEPOSE AND SAY THAT THIS MAP CONSISTING OF ONE SHEET, HAS BEEN CORRECTLY DRAWN TO THE DESIGNATED SCALE FROM FIELD NOTES OF A SURVEY MADE BY ME OR UNDER MY SUPERVISION AND DIRECTION, ON THE 16TH DAY OF MARCH, 1976; THAT IT TRULY AND ACCURATELY REPRESENTS THE PROPOSED LOCATION AND EXTENT OF WORKS USED TO DIVERT WATER FROM AN UNDERGROUND SOURCE IN WASHOE COUNTY, NEVADA BY VALLEY WATER COMPANY, FOR IRRIGATION AND DOMESTIC PURPOSES; THAT THE PROPOSED POINT OF DIVERSION, THE LOCATION OF ALL OTHER WORKS, THE BOUNDARIES OF ALL OTHER LANDS, SHOWING BY 40-ACRE SUBDIVISIONS, THE AREAS PROPOSED TO BE SERVED ARE FULLY AND CORRECTLY DESIGNATED HEREON.

Richard W. Arden
STATE WATER RIGHT SURVEYOR NO. 307

SUBSCRIBED AND SWORN TO BEFORE ME, A NOTARY PUBLIC, IN AND FOR THE COUNTY OF WASHOE, STATE OF NEVADA, ON THIS 18th DAY OF March 1976.

Carol Ann Adams
NOTARY PUBLIC

CAROL ANN ADAMS
Notary Public - State of Nevada
Washoe County
My Commission Expires June 25, 1979

FILED
APR 2 1976
STATE ENGINEER'S OFFICE

MAP
TO ACCOMPANY APPLICATION
TO APPROPRIATE WATER
FOR QUASI-MUNICIPAL & DOMESTIC PURPOSES
IN WASHOE COUNTY
BY VALLEY WATER COMPANY
FROM UNDERGROUND SOURCES

sea ENGINEERS/PLANNERS ARCHITECTS
950 Industrial Way
Sparks, Nevada

JOB NO. 74237
DATE MAR. 17, 1976
DR. JAMES

69588 30094 30093 30092 30091 30090 30089 30088