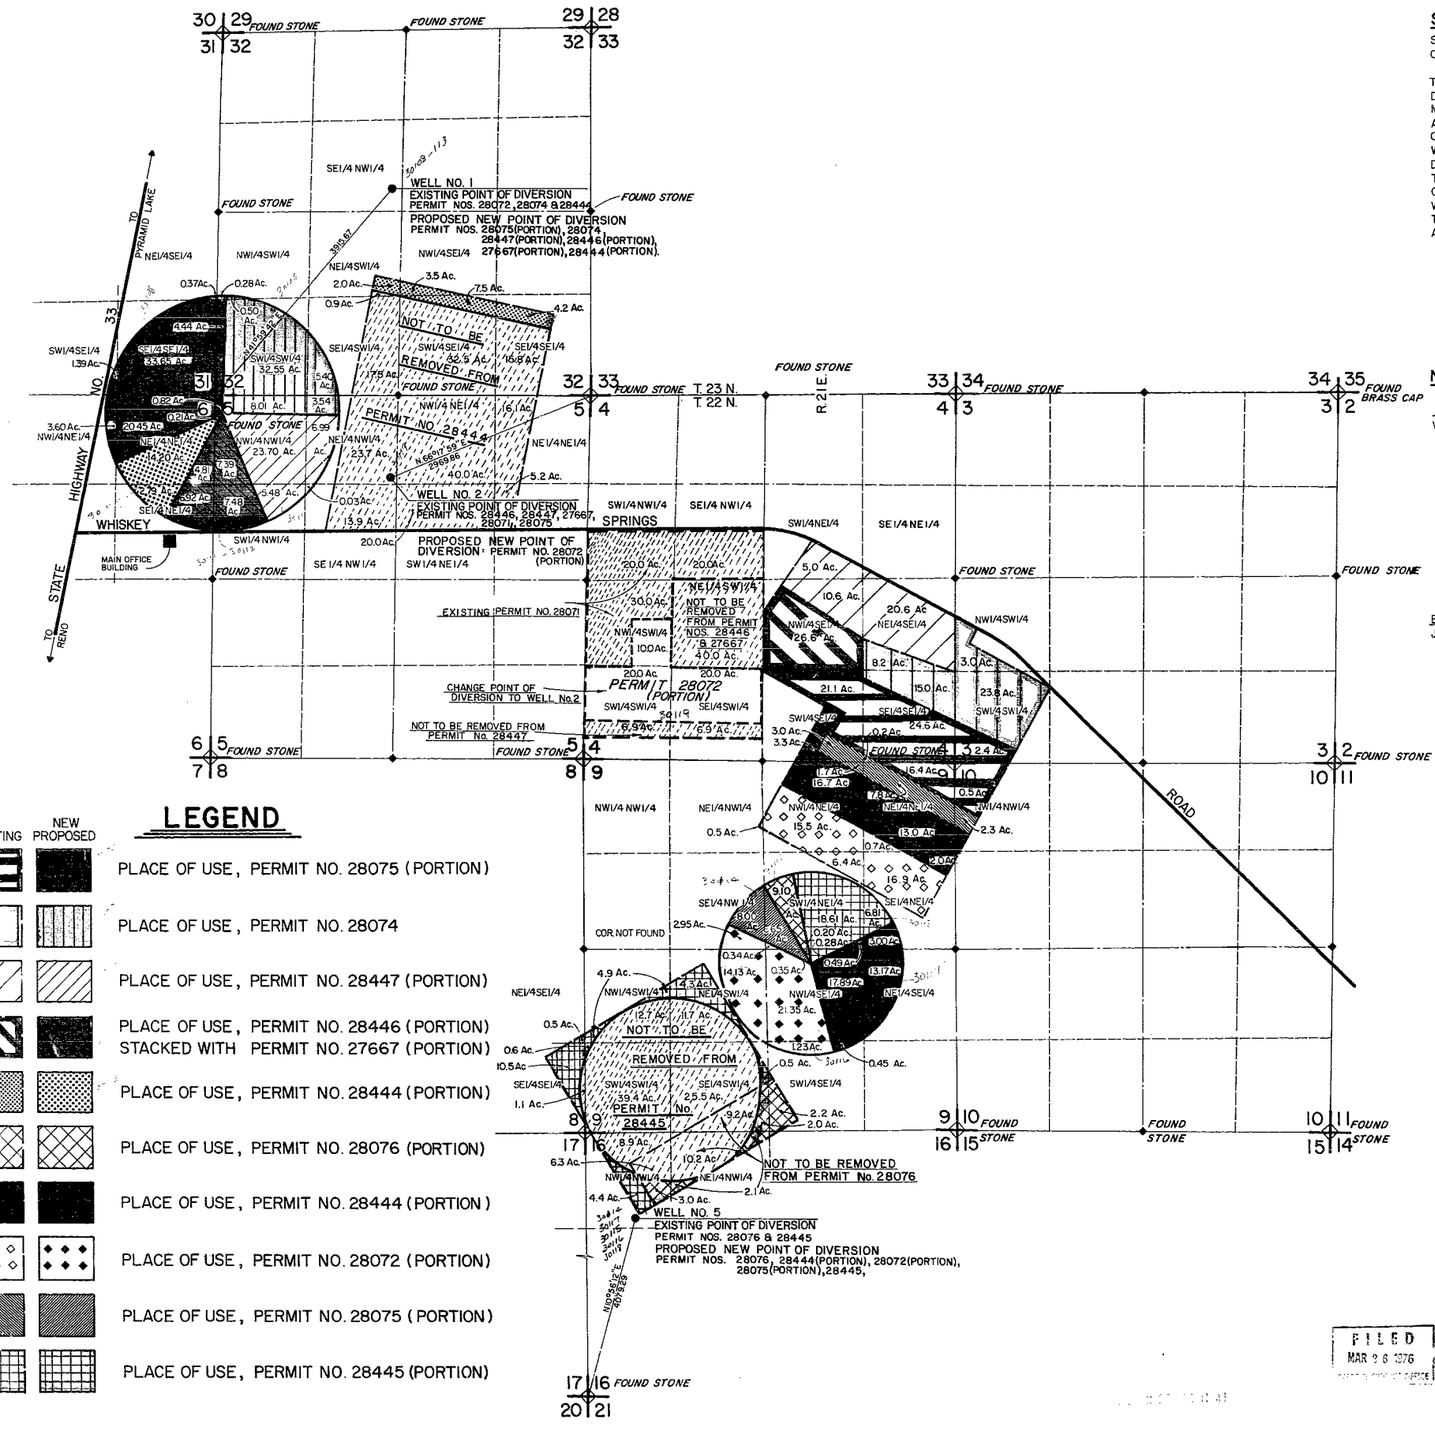

LEGEND

EXISTING	NEW PROPOSED	
		PLACE OF USE, PERMIT NO. 28075 (PORTION)
		PLACE OF USE, PERMIT NO. 28074
		PLACE OF USE, PERMIT NO. 28447 (PORTION)
		PLACE OF USE, PERMIT NO. 28446 (PORTION) STACKED WITH PERMIT NO. 27667 (PORTION)
		PLACE OF USE, PERMIT NO. 28444 (PORTION)
		PLACE OF USE, PERMIT NO. 28076 (PORTION)
		PLACE OF USE, PERMIT NO. 28444 (PORTION)
		PLACE OF USE, PERMIT NO. 28072 (PORTION)
		PLACE OF USE, PERMIT NO. 28075 (PORTION)
		PLACE OF USE, PERMIT NO. 28445 (PORTION)

SURVEYOR'S CERTIFICATE

STATE OF NEVADA
COUNTY OF WASHOE } S.S.

I, THOMAS ALVIN FOOTE, BEING FIRST DULY SWORN, DEPOSE AND SAY THAT THIS MAP, CONSISTING OF ONE (1) SHEET, HAS BEEN CORRECTLY DRAWN TO THE DESIGNATED SCALE FROM FIELD NOTES OF A SURVEY MADE BY ME (OR UNDER MY SUPERVISION AND DIRECTION), DURING DECEMBER 1975, THAT IT TRULY AND CORRECTLY REPRESENTS THE PROPOSED LOCATION AND EXTENT OF THE WORKS USED TO DIVERT WATER FROM AN UNDERGROUND SOURCE, IN WASHOE COUNTY, BY McCULLOCH PROPERTIES INC., FOR IRRIGATION AND DOMESTIC PURPOSES; THAT THE EXISTING AND PROPOSED POINTS OF DIVERSION, THE EXISTING AND PROPOSED PLACE OF USE, AND THE LOCATION AND NAMES OF ALL THE WORKS WHICH WILL CROSS OR CONNECT WITH THE PROPOSED WORKS, AND THE BOUNDRY OF ALL LANDS, SHOWING BY 40 ACRE SUBDIVISION THE AREAS PROPOSED FOR IRRIGATION AND DOMESTIC PURPOSES, ARE FULLY AND CORRECTLY DRAWN THEREON.

Thomas Alvin Foote
STATE WATER RIGHT SURVEYOR

REGISTERED LAND SURVEYOR · STATE OF NEVADA · Thomas Alvin Foote · No. 3736

NOTARY CERTIFICATE

SUBSCRIBED AND SWORN TO BEFORE ME THIS 26th DAY OF March, 1976 NOTARY PUBLIC IN AND FOR THE COUNTY WASHOE, STATE OF NEVADA.

Maureen O'Brien
NOTARY PUBLIC
My Commission expires 10/16/79

MAUREEN O'BRIEN
Notary Public - State of Nevada
Washoe County
My Commission Expires Oct. 16, 1979

BASIS OF BEARING: U.S.C.&G.S. STATIONS JUNCTION HOUSE TO MONTE = N 52°09'01"E.

FILED
MAR 26 1976

MAP

TO ACCOMPANY APPLICATIONS

_____, _____, _____, _____,
_____, _____, _____, _____,
_____, _____, _____ and _____

FOR PERMISSION TO CHANGE POINTS OF DIVERSION, AND PLACES OF USE FOR IRRIGATION AND DOMESTIC PURPOSES BY McCULLOCH PROPERTIES INC., FROM AN UNDERGROUND SOURCE.

30119
30118
30117
30116 30115 30114 30113 30112 30111 30110 30109 30108 - File under