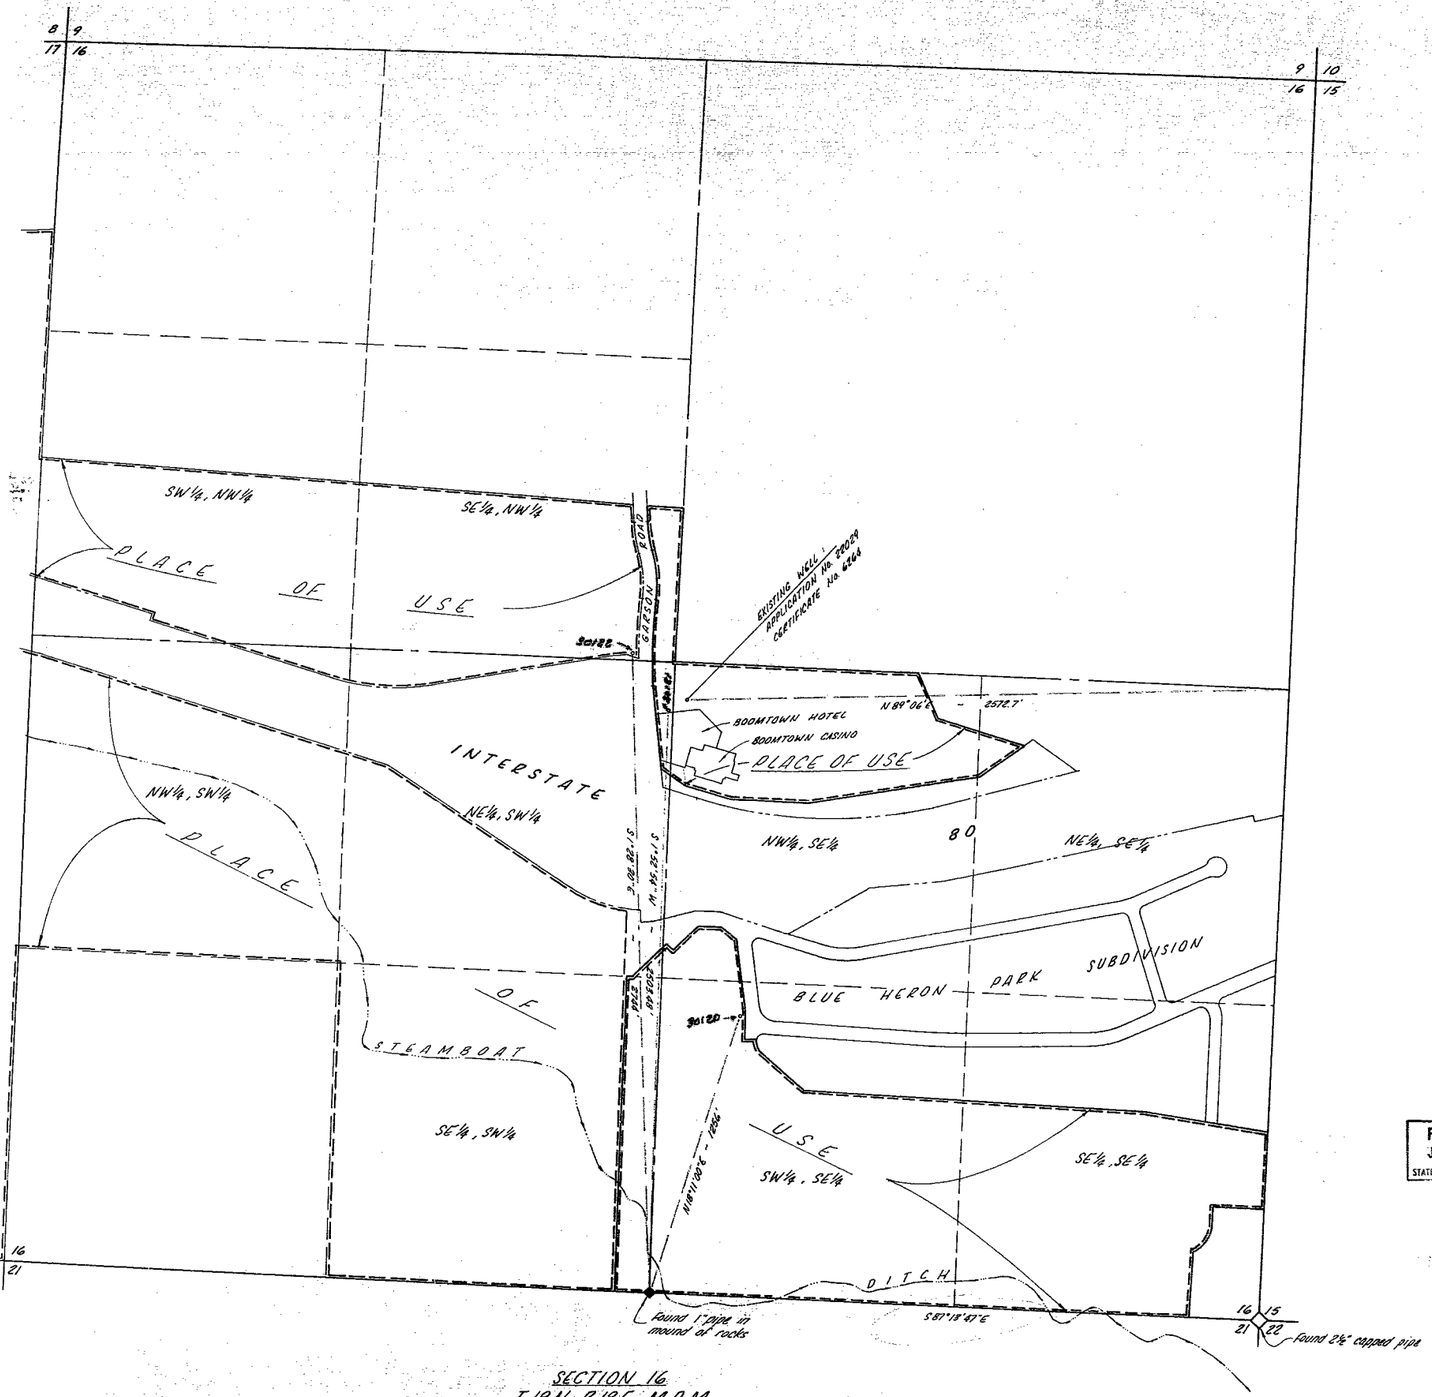

SECTION 16
T.19N., R.18E., M.D.M.
WASHOE COUNTY, NEVADA

STATE OF NEVADA
COUNTY OF WASHOE ss

I, Eugene B. Langfield, being first duly sworn, depose and say that this map, consisting of two sheets, has been correctly drawn to the designated scale from a survey made by me on the 12th day of May, 1976, that it truly represents the location and extent of the works used to divert water from an underground source in Washoe County by Boomtown Inc. for quasi-municipal and domestic purposes; that the point of diversion and the boundary of the land to be served are fully and correctly designated thereon.

Eugene B. Langfield
State Water Right Surveyor

Subscribed and sworn before me this 9th day of June, 1976.

Darlene A. Groethe
Notary Public

DARLENE A. GROETHE
Notary Public - State of Nevada
Washoe County
My Commission Expires June 22, 1977

Basis of Bearings:
South line of the SE¼ of Section 16
is S 87°15'47"E

FILED
JUN 11 1976
STATE ENGINEER'S OFFICE

Scale 1" = 500'
0 100 200 400

MAP
TO ACCOMPANY APPLICATION TO APPROPRIATE WATER and PROOF OF BENEFICIAL USE for QUASI-MUNICIPAL and DOMESTIC PURPOSES
by
BOOMTOWN INC.
from
AN UNDERGROUND SOURCE

Prepared By: Langfield Engineering
Reno, Nevada

Sheet 1 of 2

30122 30121 30120

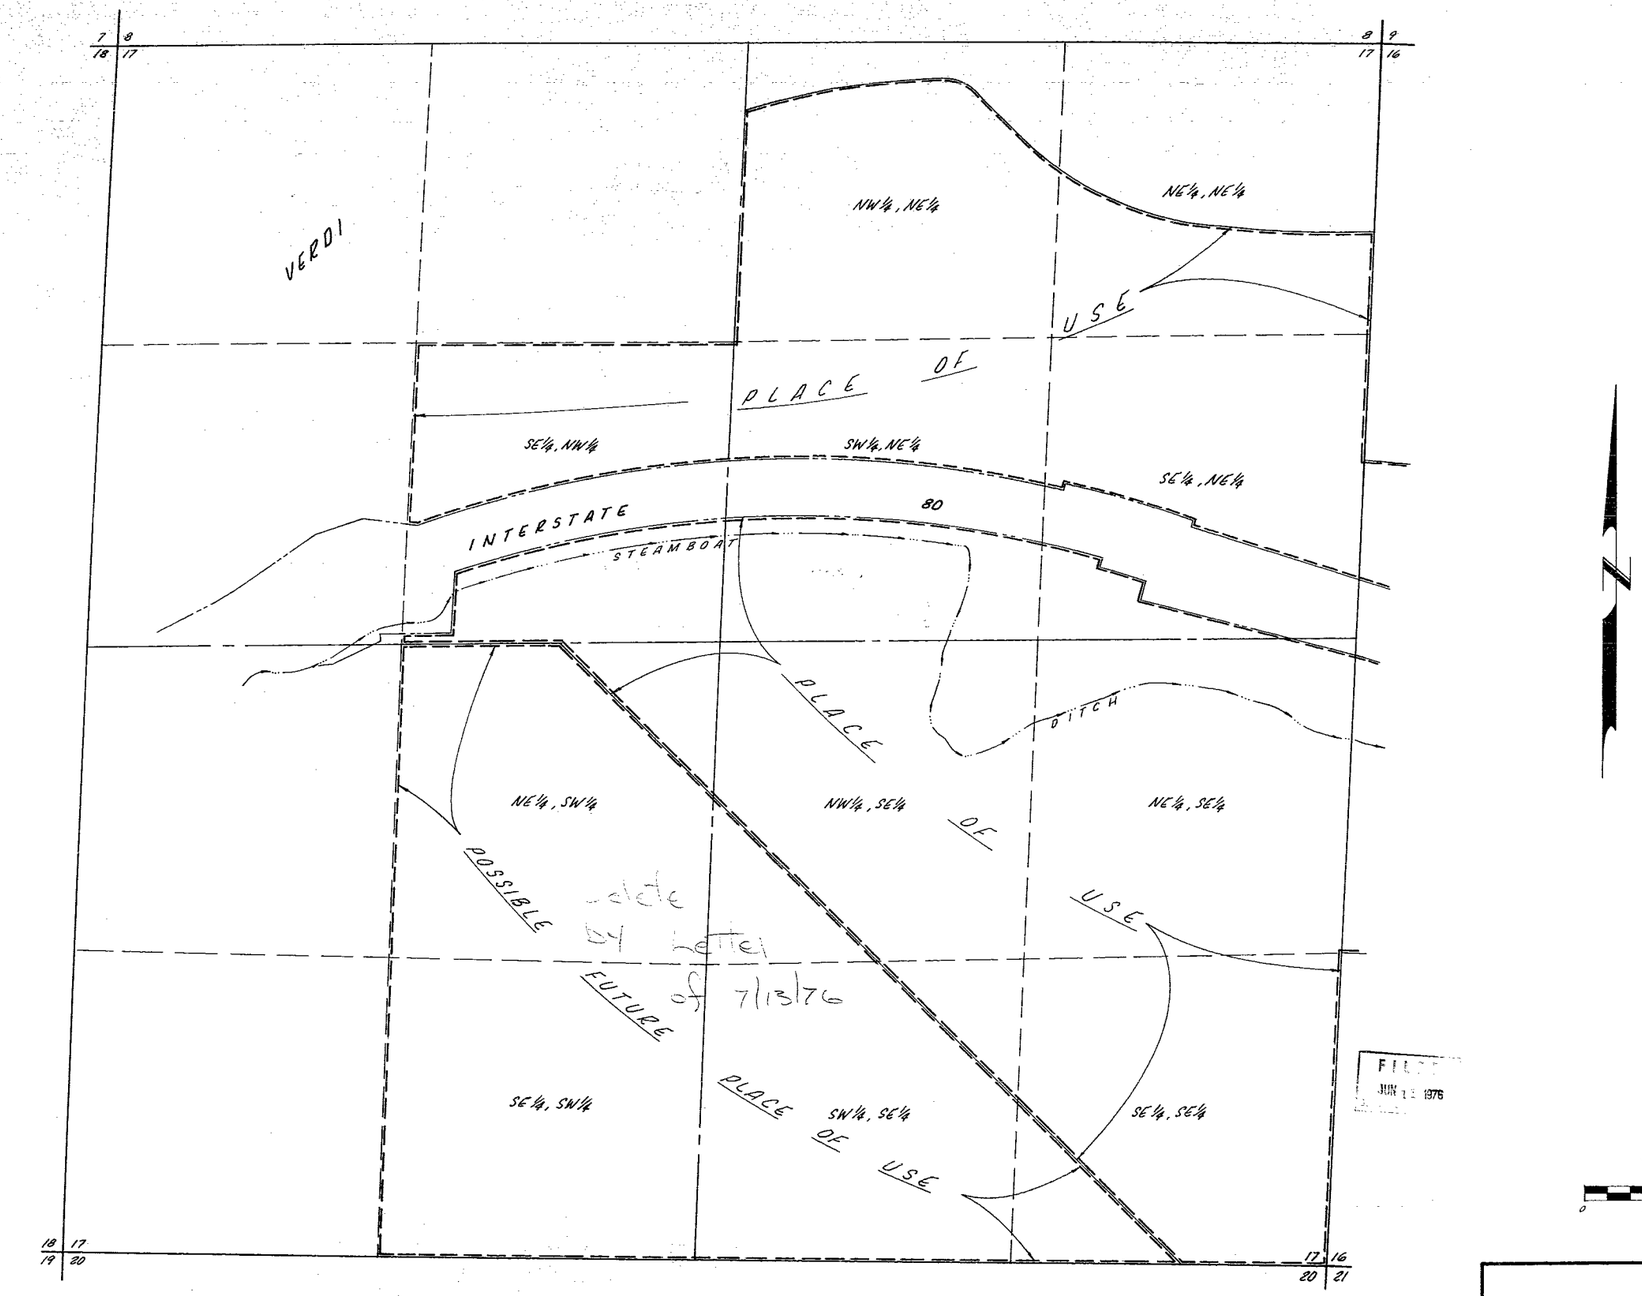

SECTION 17
T.19N. R.18E. M.D.M.
WASHOE COUNTY, NEVADA

Scale 1" = 300'

0 300 600 900

MAP

TO ACCOMPANY APPLICATION TO APPROPRIATE WATER and PROOF OF BENEFICIAL USE for QUASI-MUNICIPAL and DOMESTIC PURPOSES

by

BOOMTOWN INC.

from

AN UNDERGROUND SOURCE

Prepared By: Longfield Engineering
Reno, Nevada

Sheet 2 of 2

30122 30121 30120