BASIS OF BEARING

THE BASIS OF BEARING FOR THIS SURVEY WAS TAKEN FROM HIGHWAY DEPT. RECORDS ON STATE ROUTE 22-A, LYON COUNTY, NEVADA.

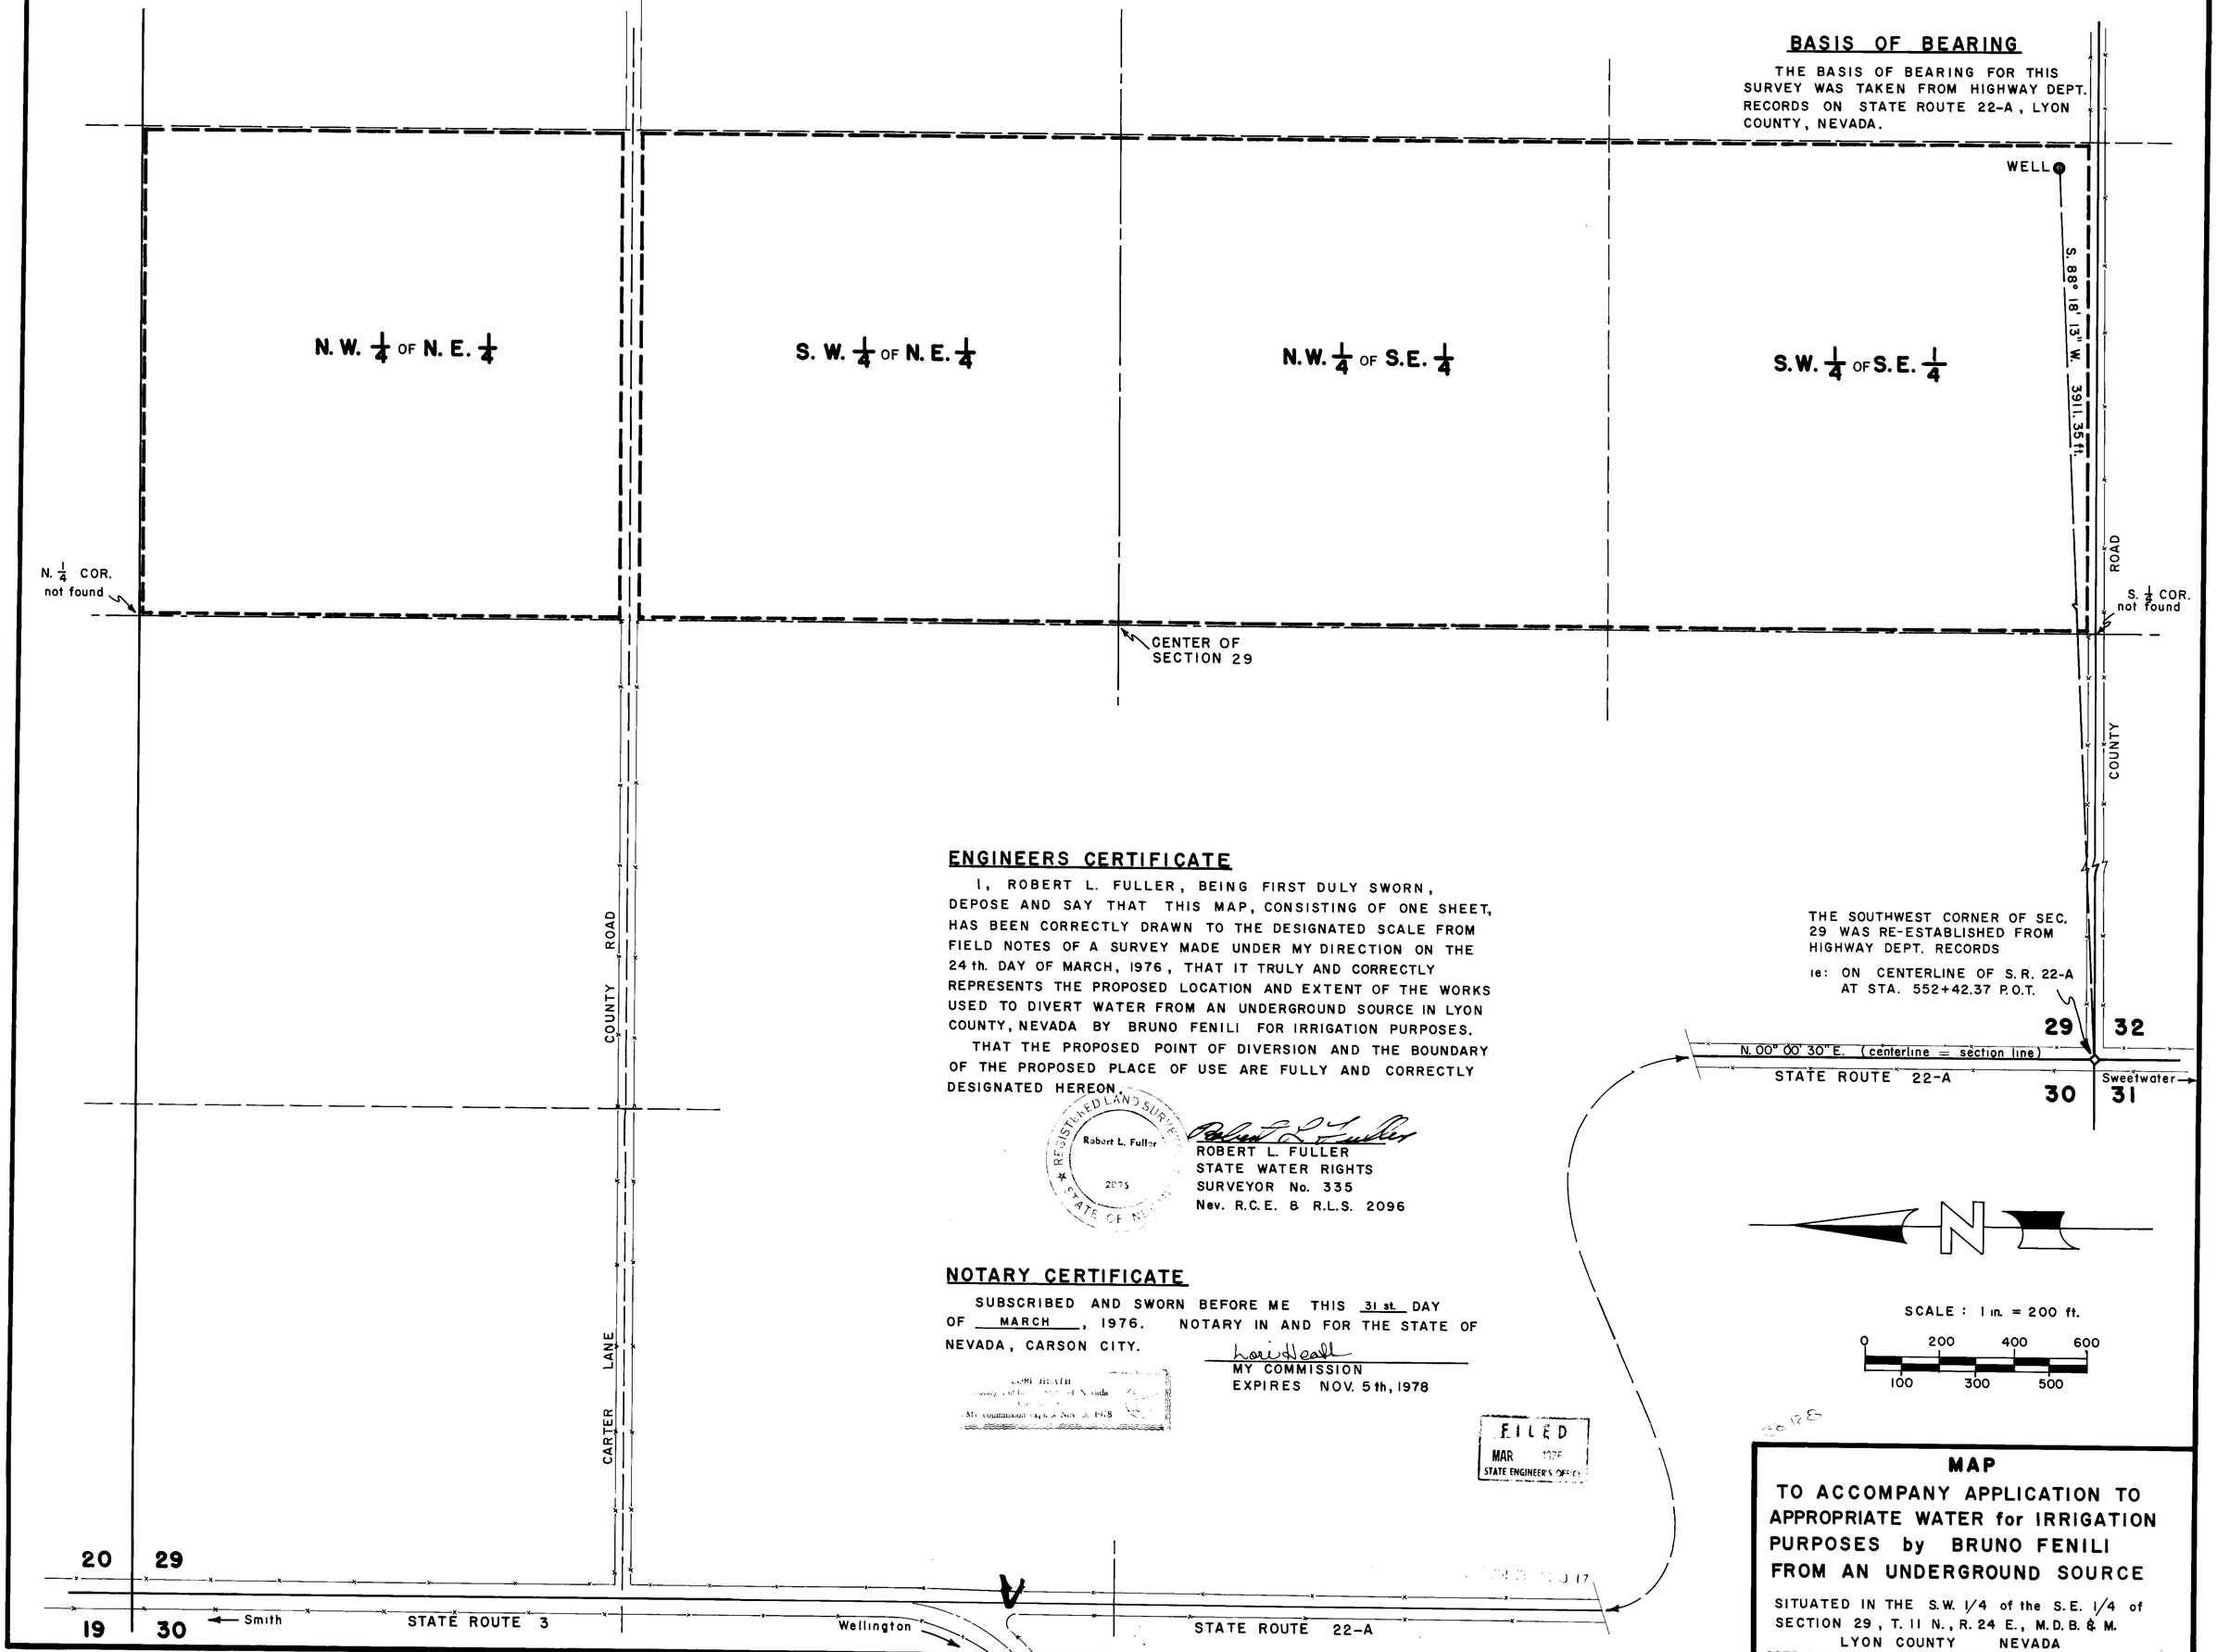

ENGINEERS CERTIFICATE

I, ROBERT L. FULLER, BEING FIRST DULY SWORN, DEPOSE AND SAY THAT THIS MAP, CONSISTING OF ONE SHEET, HAS BEEN CORRECTLY DRAWN TO THE DESIGNATED SCALE FROM FIELD NOTES OF A SURVEY MADE UNDER MY DIRECTION ON THE 24 th. DAY OF MARCH, 1976, THAT IT TRULY AND CORRECTLY REPRESENTS THE PROPOSED LOCATION AND EXTENT OF THE WORKS USED TO DIVERT WATER FROM AN UNDERGROUND SOURCE IN LYON COUNTY, NEVADA BY BRUNO FENILI FOR IRRIGATION PURPOSES.

THAT THE PROPOSED POINT OF DIVERSION AND THE BOUNDARY OF THE PROPOSED PLACE OF USE ARE FULLY AND CORRECTLY DESIGNATED HEREON.

REGISTERED LAND SURVEYOR Robert L. Fuller 2073 STATE OF NEVADA

ROBERT L. FULLER
STATE WATER RIGHTS
SURVEYOR No. 335
Nev. R.C.E. & R.L.S. 2096

NOTARY CERTIFICATE

SUBSCRIBED AND SWORN BEFORE ME THIS 31 st DAY OF MARCH, 1976. NOTARY IN AND FOR THE STATE OF NEVADA, CARSON CITY.

MY COMMISSION EXPIRES NOV. 5 th, 1978

FILED MAR 1976 STATE ENGINEER'S OFFICE

MAP

TO ACCOMPANY APPLICATION TO APPROPRIATE WATER for IRRIGATION PURPOSES by BRUNO FENILI FROM AN UNDERGROUND SOURCE

SITUATED IN THE S.W. 1/4 of the S.E. 1/4 of SECTION 29, T. 11 N., R. 24 E., M.D.B. & M.
LYON COUNTY NEVADA
PREPARED BY R. L. FULLER ENGINEERING CARSON CITY

30128