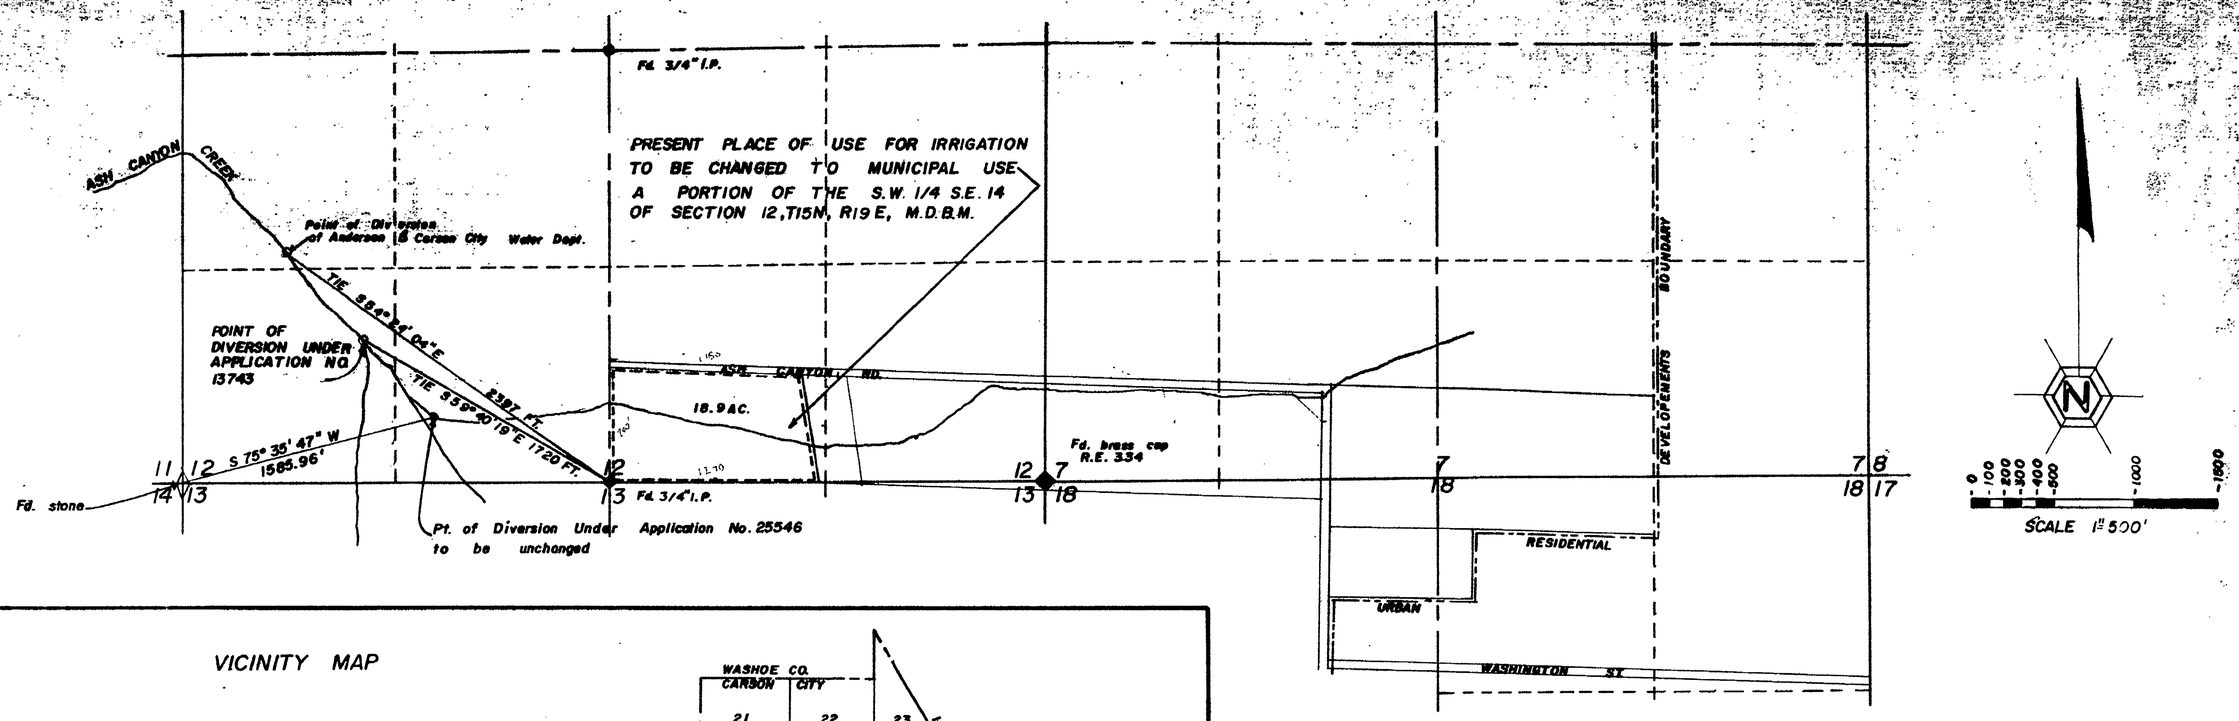

VICINITY MAP

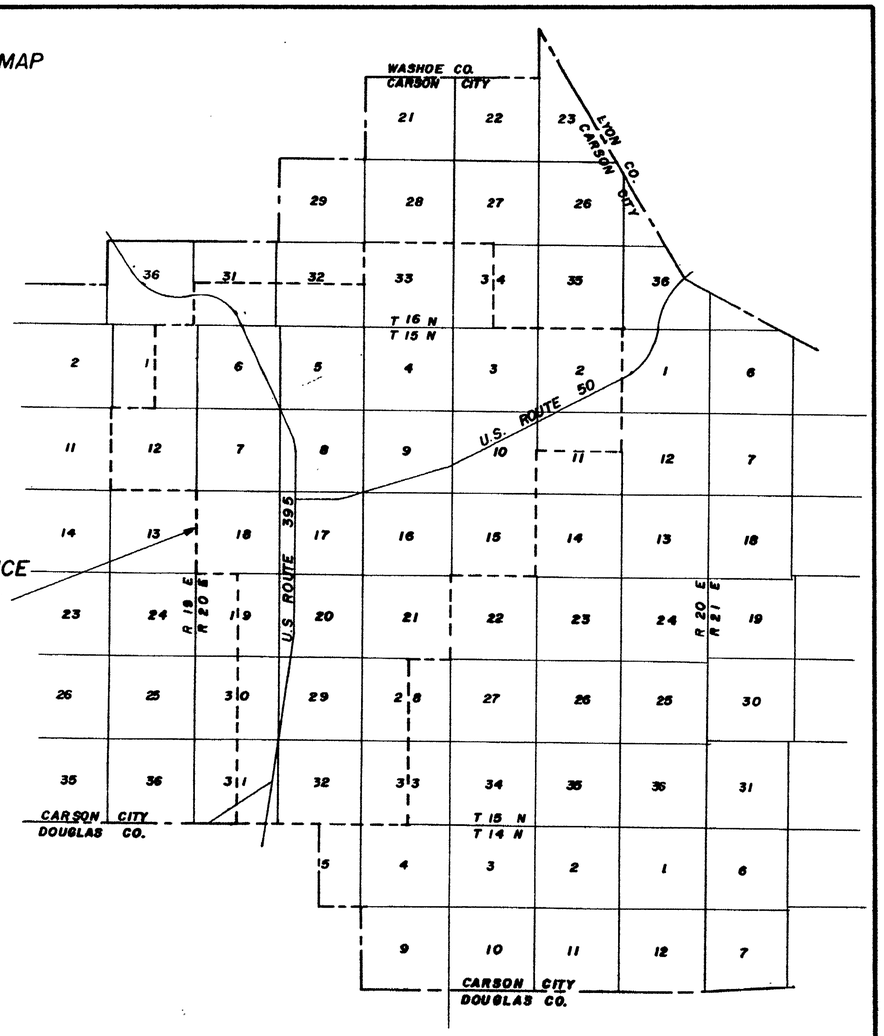

PROPOSED PLACE OF USE CARSON CITY MUNICIPAL WATER SYSTEM SERVICE AREA BOUNDARY LINE

SCALE 1" = 62,500

STATE OF NEVADA
CARSON CITY SS:

I, JAMES A. RANKIN, being first duly sworn, depose and say that this map has been correctly drawn to the designated scale from field notes of a survey made by me on the 22nd day of February 1976; that it truly represents the present point of diversion and place of use and the proposed place of use of water from ASH CANYON CREEK in Carson City by JOHND WINTERS for municipal purposes are fully and correctly designated hereon.

James A. Rankin
James A. Rankin S.W.R.S. No. 391

Subcribed and sworn to before me
this 23rd day of March 1976

Marie Westenhofer
NOTARY PUBLIC in and for
Carson City, State of Nevada

MARIE WESTENHOFER
Notary Public—State of Nevada
Carson City
My Commission Expires: Jan. 17, 1978

30131

FILED
4
STATE ENGINEER'S OFFICE

MAP TO ACCOMPANY APPLICATION TO CHANGE THE PLACE AND MANNER OF USE OF WATER FROM ASH CANYON CREEK (GREGORY CREEK). WATER TO BE CHANGED IS 14 Ac. ft. OF THAT WATER ADJUDICATED BY DECREE OF Nov. 14, 1885, Ormsby Co. PER YEAR

BY JOHND WINTERS

30131