SECTION	SUBDIVISION	TOWNSHIP	RANGE	CULTIVATED ACREAGE	DESCRIPTION OF CULTURE	DATE OF FIRST CULTURE
10	NW1/4 NE1/4	14 N.	43 E.	1.32	Orchard	
10	NW1/4 NE1/4	14 N.	43 E.	18.08	Alfalfa	
10	SE1/4 NW1/4	14 N.	43 E.	3.56	"	
10	SW1/4 NE1/4	14 N.	43 E.	11.19	"	
10	SW1/4 NE1/4	14 N.	43 E.	17.22	Meadow Grasses	
10	SE1/4 NE1/4	14 N.	43 E.	4.39	" "	
10	NW1/4 SE1/4	14 N.	43 E.	27.55	" "	
10	NE1/4 SE1/4	14 N.	43 E.	36.50	" "	
10	SE1/4 SE1/4	14 N.	43 E.	5.55	" "	
11	SW1/4 NW1/4	14 N.	43 E.	6.03	" "	
11	NW1/4 SW1/4	14 N.	43 E.	3.67	" "	
11	SW1/4 SW1/4	14 N.	43 E.	28.70	" "	
11	SE1/4 SW1/4	14 N.	43 E.	0.86	" "	
10	NE1/4 SE1/4	14 N.	43 E.	1.72	Pasture Grasses	
11	SW1/4 NW1/4	14 N.	43 E.	2.87	" "	
11	NW1/4 SW1/4	14 N.	43 E.	35.93	" "	
11	NE1/4 SW1/4	14 N.	43 E.	12.43	" "	
11	SW1/4 SW1/4	14 N.	43 E.	11.30	" "	
11	SE1/4 SW1/4	14 N.	43 E.	34.54	" "	
		Total Acreage		263.61		

STATE OF NEVADA }
County of White Pine } ss

I, Richard W. Forman, being first duly sworn, depose and say that this map, consisting of one sheet, has been correctly drawn to the designated scale from field notes of a survey made under my supervision and direction between the 24th day of February, and the 28th day of February, 1976; that it truly and correctly represents the location and extent of the of works used to divert water from Decker Creek, in Nye County, by Basil R. and Audrey Twist for Irrigation and Domestic purposes under Application No. 27189. That the point of diversion, the location, size of the diverting channel, location and description of all measuring devices, the location and extent of lands owned or controlled by the applicant upon which water applied for under Application No. 27189 is used, together with the area and kind of culture in each 40-acre subdivision, and the location and names of all other works or streams which are crossed by or connected with said works are fully and correctly designated thereon.

Richard W. Forman
State Water Right Surveyor

Subscribed and sworn to before me this 9th day of April, 1976.

Marcia Forman
Notary Public in and for White Pine County, Nevada.

MARCIA FORMAN
Notary Public - State of Nevada
White Pine County, Nevada
Commission Expires Feb. 11, 1978

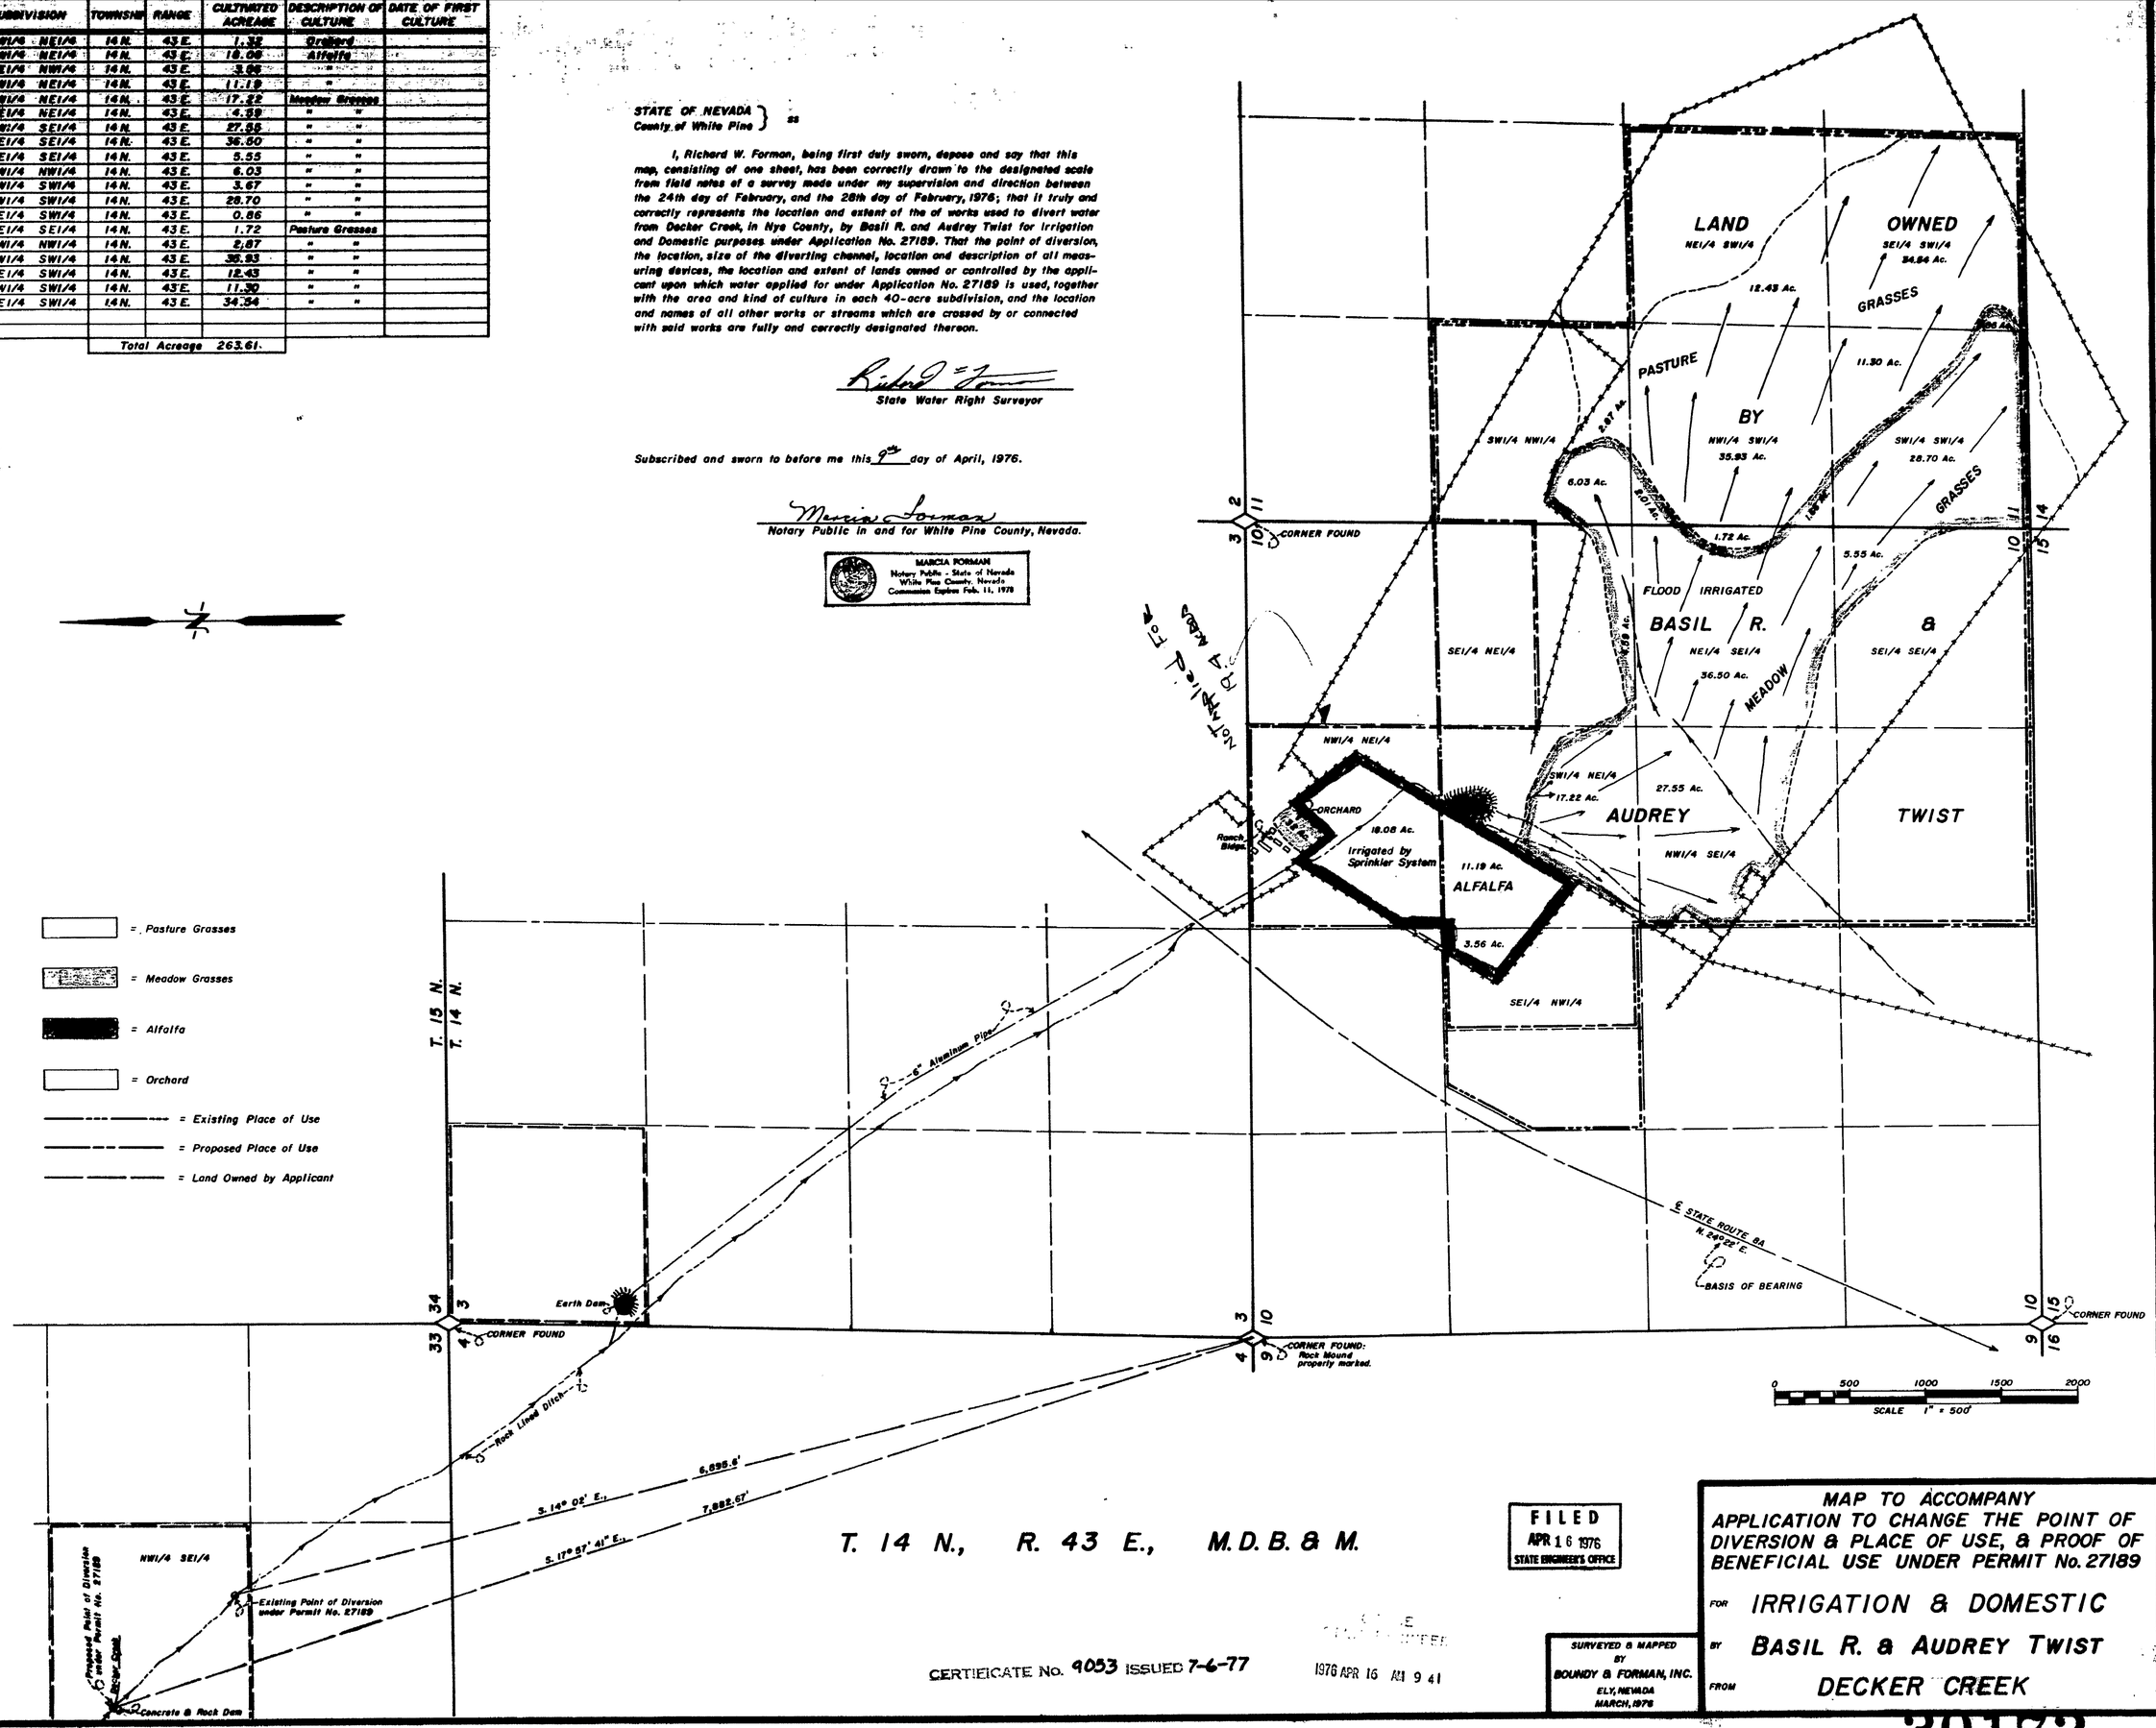

T. 14 N., R. 43 E., M.D.B. & M.

FILED
APR 16 1976
STATE ENGINEER'S OFFICE

CERTIFICATE No. 9053 ISSUED 7-6-77

1976 APR 16 AM 9 41

SURVEYED & MAPPED BY
BOUNDY & FORMAN, INC.
ELY, NEVADA
MARCH, 1976

MAP TO ACCOMPANY
APPLICATION TO CHANGE THE POINT OF DIVERSION & PLACE OF USE, & PROOF OF BENEFICIAL USE UNDER PERMIT No. 27189

FOR IRRIGATION & DOMESTIC

BY BASIL R. & AUDREY TWIST

FROM DECKER CREEK

30173