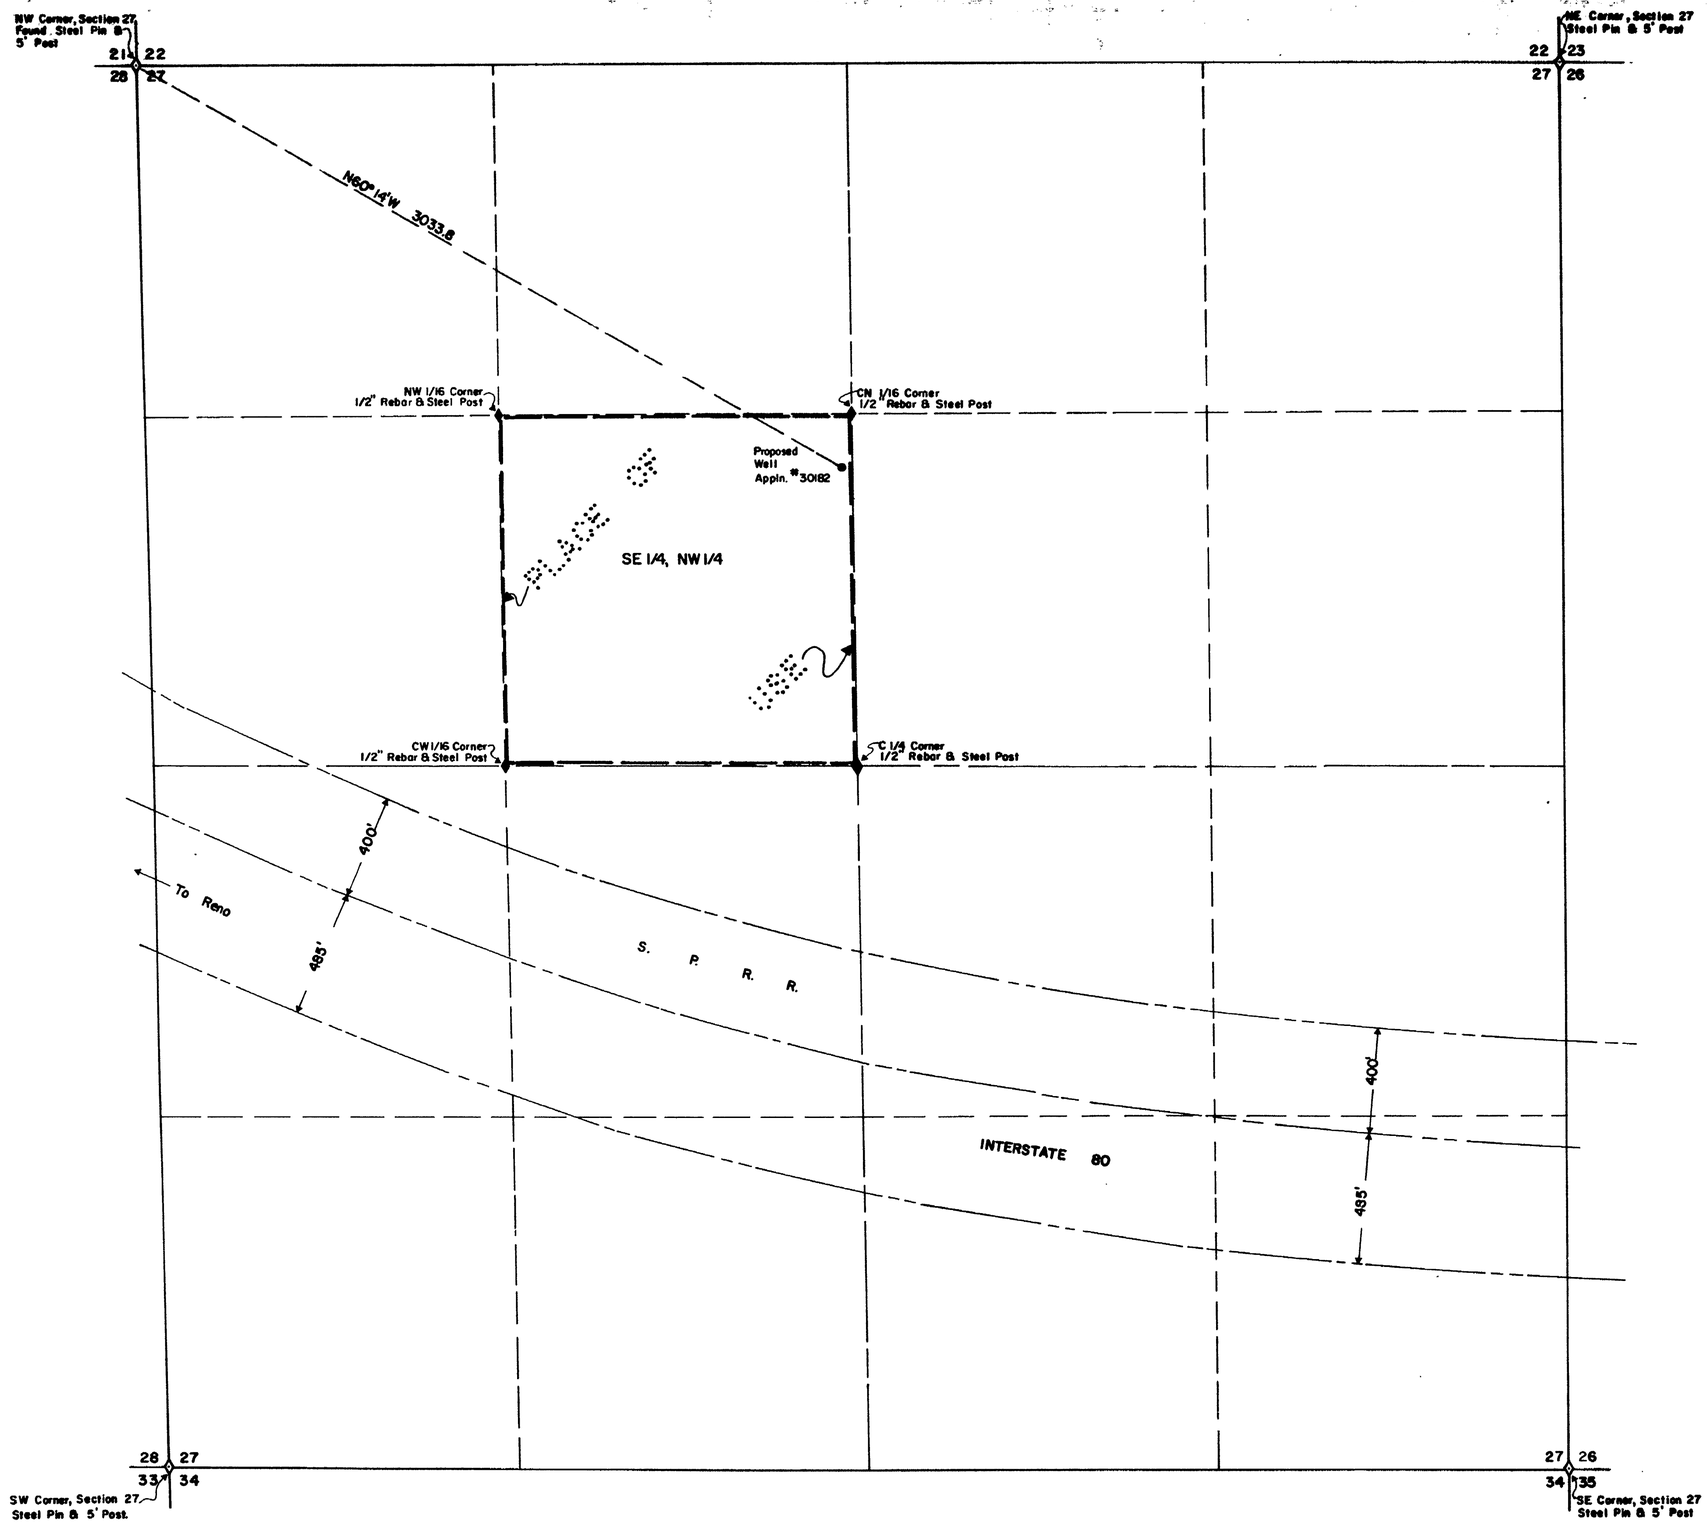

N

T 32N, R 45E, M.D.M.

State of Nevada
County of Elko

I, Mark Chilton, being first duly sworn, depose and say this map, consisting of one sheet, has been correctly drawn to the designated scale from field notes of a survey made under my supervision and direction on the 9th day of June, 1976; that it truly and correctly represents the proposed location and extent of the works used to divert water from an UNDERGROUND SOURCE in Lander County by Ernest and Joyce Hattabaugh for IRRIGATION and DOMESTIC PURPOSES. That the proposed point of diversion, the approximate location and size of the diverting channel, all reservoirs or basins, the location and names of all other works which will cross or connect with proposed works, and the boundary of lands, showing by 40-acre subdivisions the areas proposed to be irrigated are fully and correctly designated thereon.

REGISTERED PROFESSIONAL ENGINEER
MARK CHILTON
LAND SURVEYOR

Mark Chilton

State Water Right Surveyor No. 278

Subscribed and sworn to before me this 24th day of June, 1976.
Notary Public in and for Elko County, Nevada.

Leora Bernadot

LEORA BERNADOT
Notary Public - State of Nevada
Elko County, Nevada
Commission expires May 2, 1978

0 300 600 900 1200 1500
SCALE: 1" = 300'

30182 39075

MAP
TO ACCOMPANY APPLICATION TO APPROPRIATE WATER
IRRIGATION & DOMESTIC PURPOSE

ERNEST & JOYCE HATTABAUGH

UNDERGROUND SOURCE

DRAWN BY KC	APPROVED BY	CHILTON ENGINEERING
JOB NO. 7294-01	DATE 6-21-76	W76018

OFFICE
STATE ENGINEER
1976 JUN 25 AM 9 32

FILED
JUN 25 1976
STATE ENGINEER'S OFFICE

39075 30182