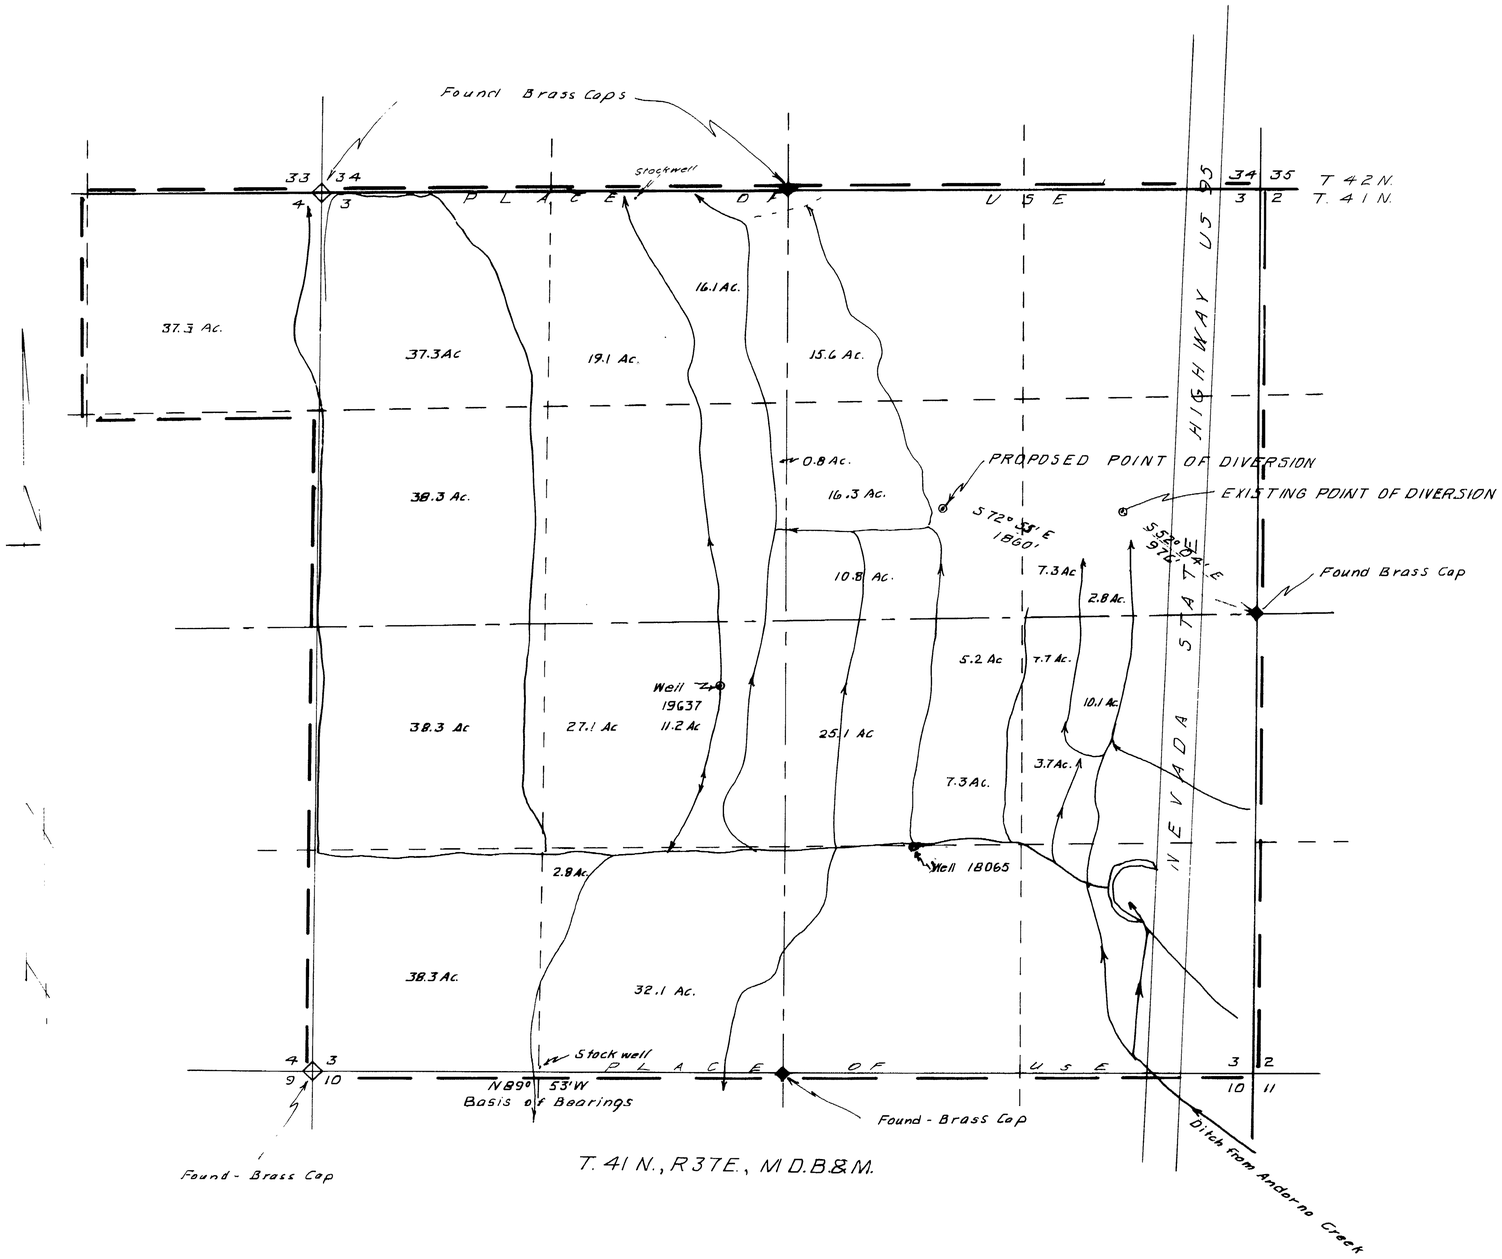

STATE OF NEVADA
COUNTY OF HUMBOLDT } SS

R Caldwell being first duly sworn depose and say that the map [illegible] sheets has been correctly drawn to the designated scale [illegible] made by me for under my supervision and direction On the 20th. day of April 1976 that it truly and correctly represents the proposed location and extent of the works used to divert water from Underground Humboldt County by Andorno Ranch, Inc. for Irrigation

That the proposed point of diversion, the location and size of the diverting channel, all reservoirs and basins, location and description of all measuring devices and the boundary of all lands showing by 40-acre subdivisions the lands to be irrigated

and the location and names of all other works or streams which are crossed by [illegible] the ted with said works [illegible] and [illegible] the designated [illegible]

Stewart Right Surveyor [illegible]
J. R. Caldwell

Subscribed and [illegible] this 21 day of April 1976

HUMBOLDT COUNTY RECORDER

Scale 1" = 400'

400 0 400 800 1200 1600

30183

J R Caldwell	
Winnemucca Nevada	
Job No 76037 By	
Survey	C.A.
Calculations	J.R.C. 4-20-76
Drawing	J.R.C. 4-21-76
Checked	
Corrections	

MAP TO ACCOMPANY

APPLICATION TO CHANGE THE POINT OF DIVERSION

FOR IRRIGATION

BY ANDORNO RANCH, INC.

FROM UNDERGROUND

IN HUMBOLDT COUNTY NEVADA

30183