State of Nevada
County of Elko } S.S.

I, Alan S. Boyack, being first duly sworn, depose and say that this map consisting of one sheet, has been correctly drawn to the designated scale from field notes of a survey made under my supervision and direction, between the 12th. day of APRIL and the 16th. day of APRIL, 1976, that it truly and correctly represents the proposed location and extent of the works used to divert water from Owyhee River and Tributaries in Elko County, by ELKO COUNTY FAIR & RECREATION BOARD, for RECREATIONAL purposes. That the proposed point of diversion, the approximate location and size of the diverting channel, all reservoirs or basins, the location and names of all other works which will cross or connect with the proposed works, and the boundary of all lands, showing by 40 acre subdivisions the areas proposed to be irrigated, are fully and correctly designated thereon.

Alan S. Boyack
State Water Rights Surveyor No. 358

Subscribed and sworn to before me this 8 day of June, 1976.

Wylma West
Notary Public in and for ELKO COUNTY, NEVADA

WYLMA WEST
Notary Public - State of Nevada
Elko County, Nevada
Commission Expires April 9, 1977

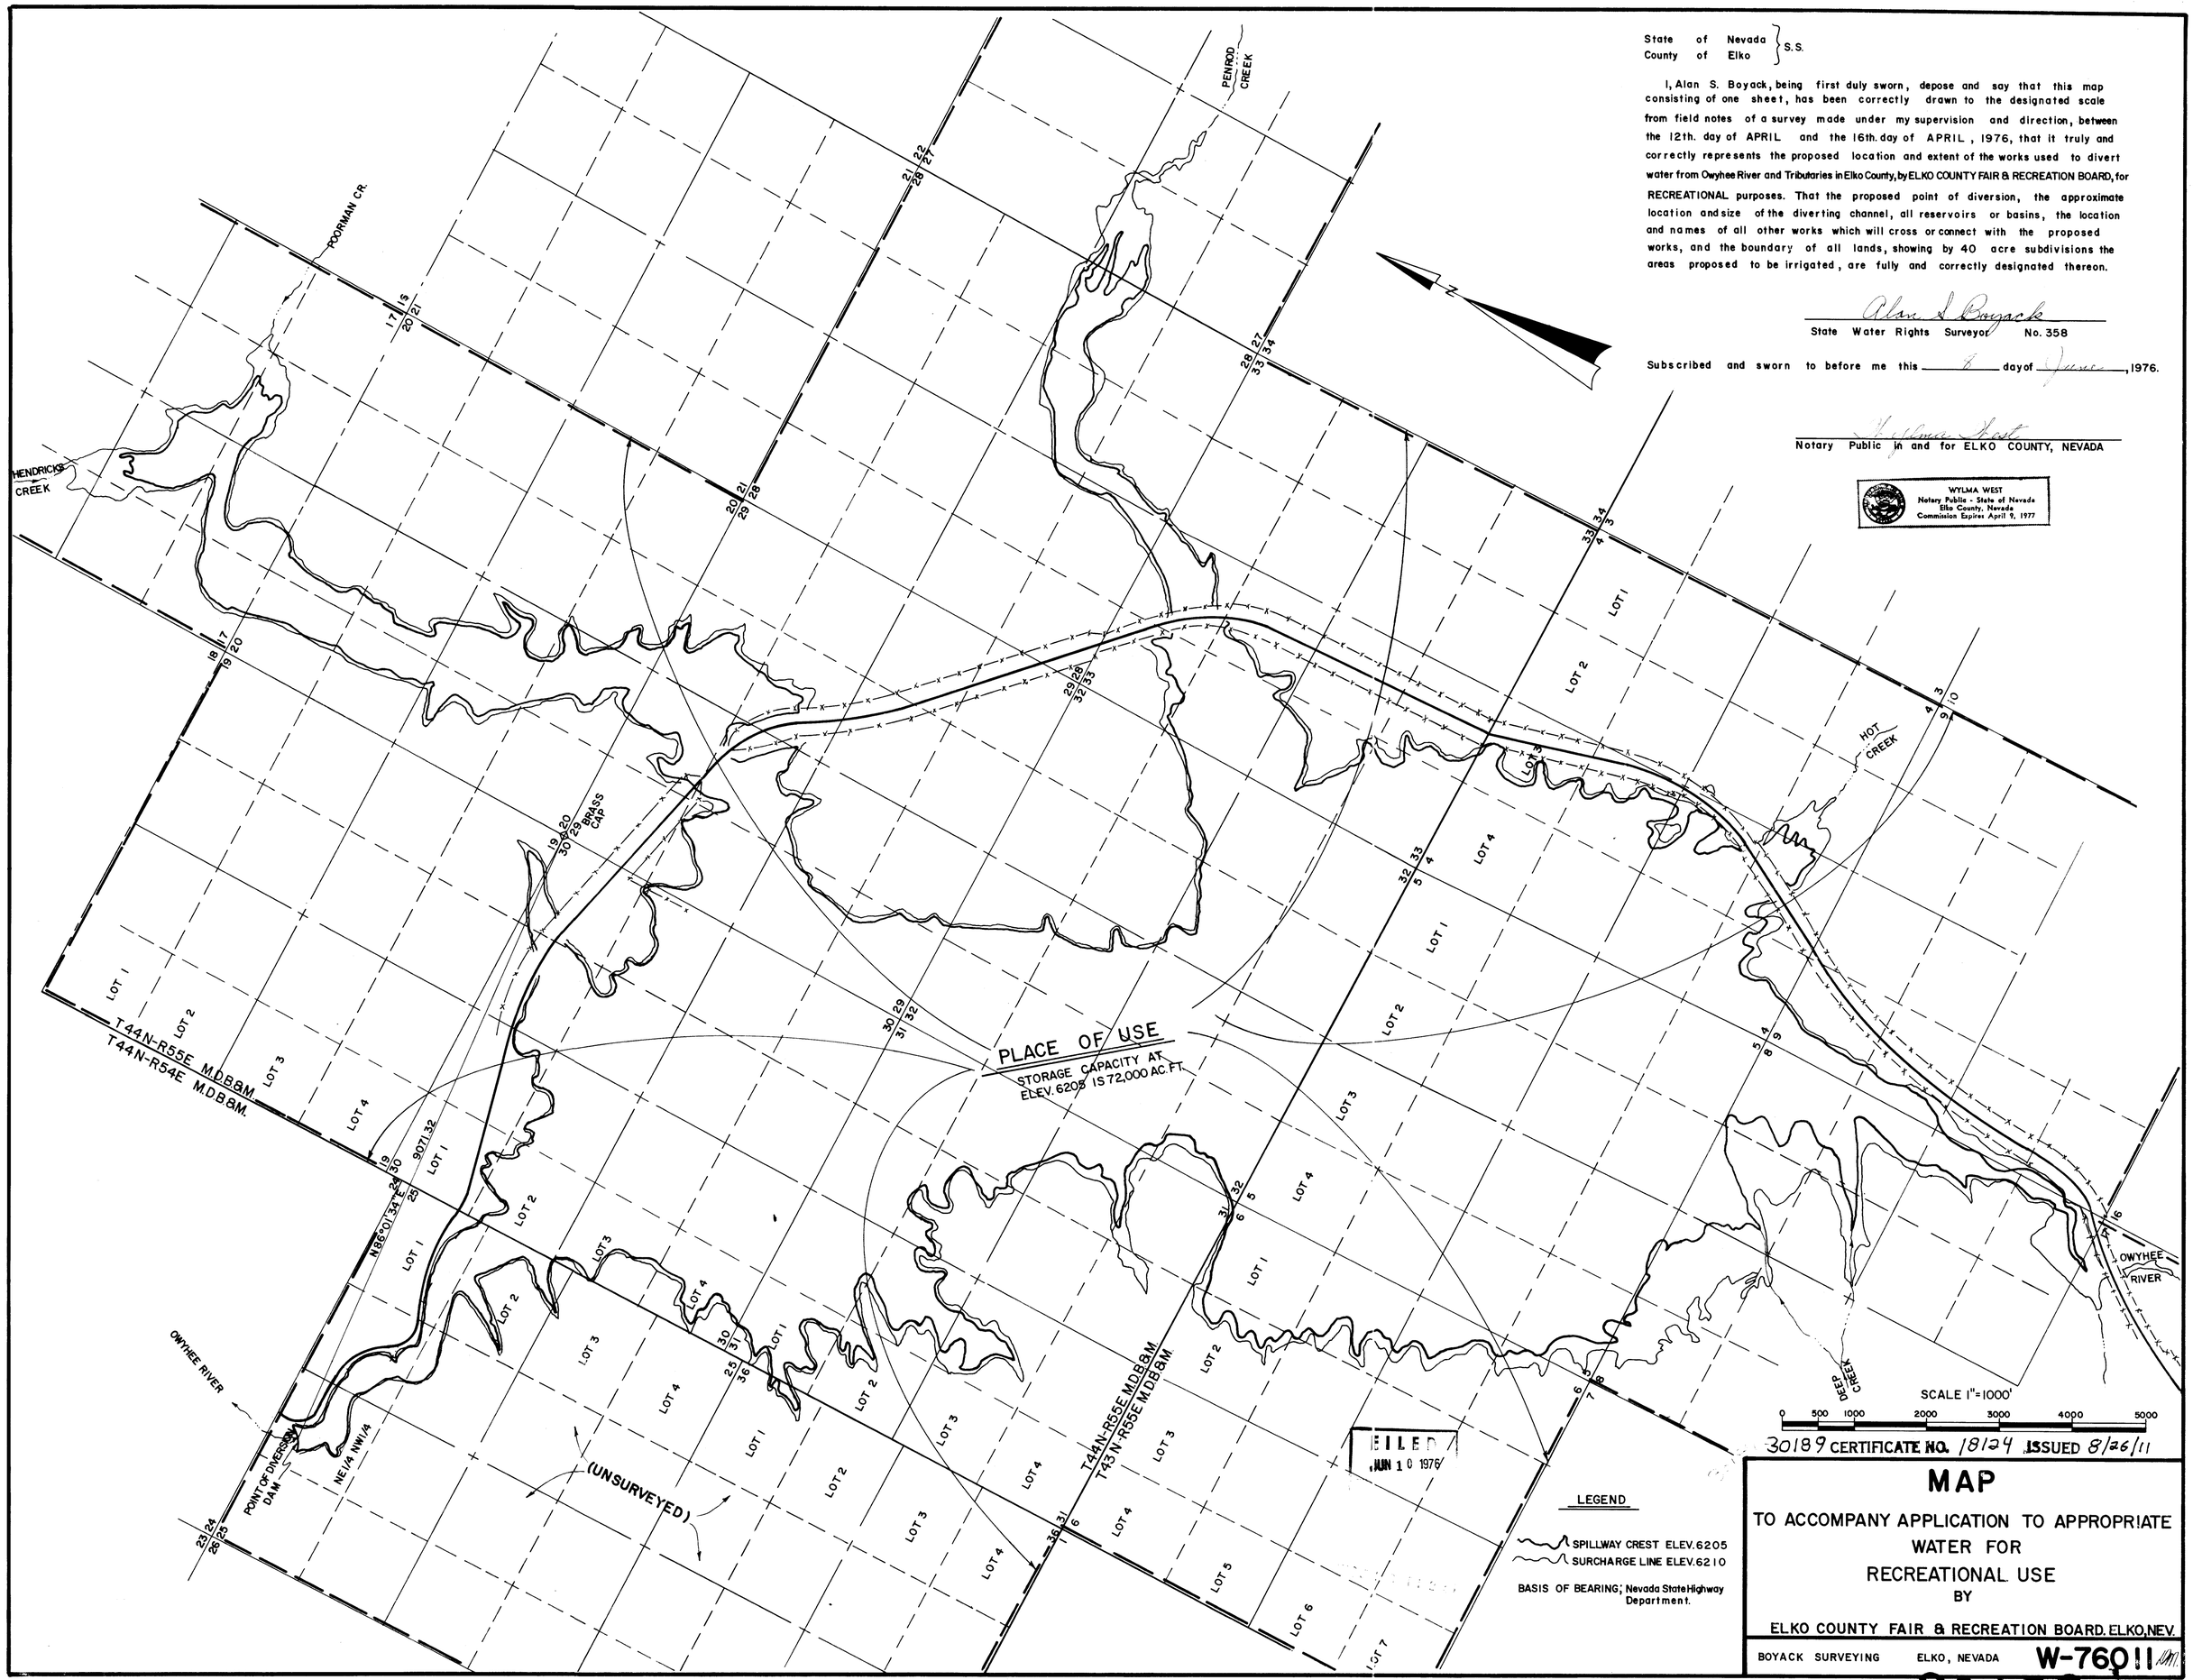

30189 CERTIFICATE NO. 18124 ISSUED 8/26/11

MAP

TO ACCOMPANY APPLICATION TO APPROPRIATE WATER FOR RECREATIONAL USE BY

ELKO COUNTY FAIR & RECREATION BOARD, ELKO, NEV.

BOYACK SURVEYING ELKO, NEVADA W-76011

30189