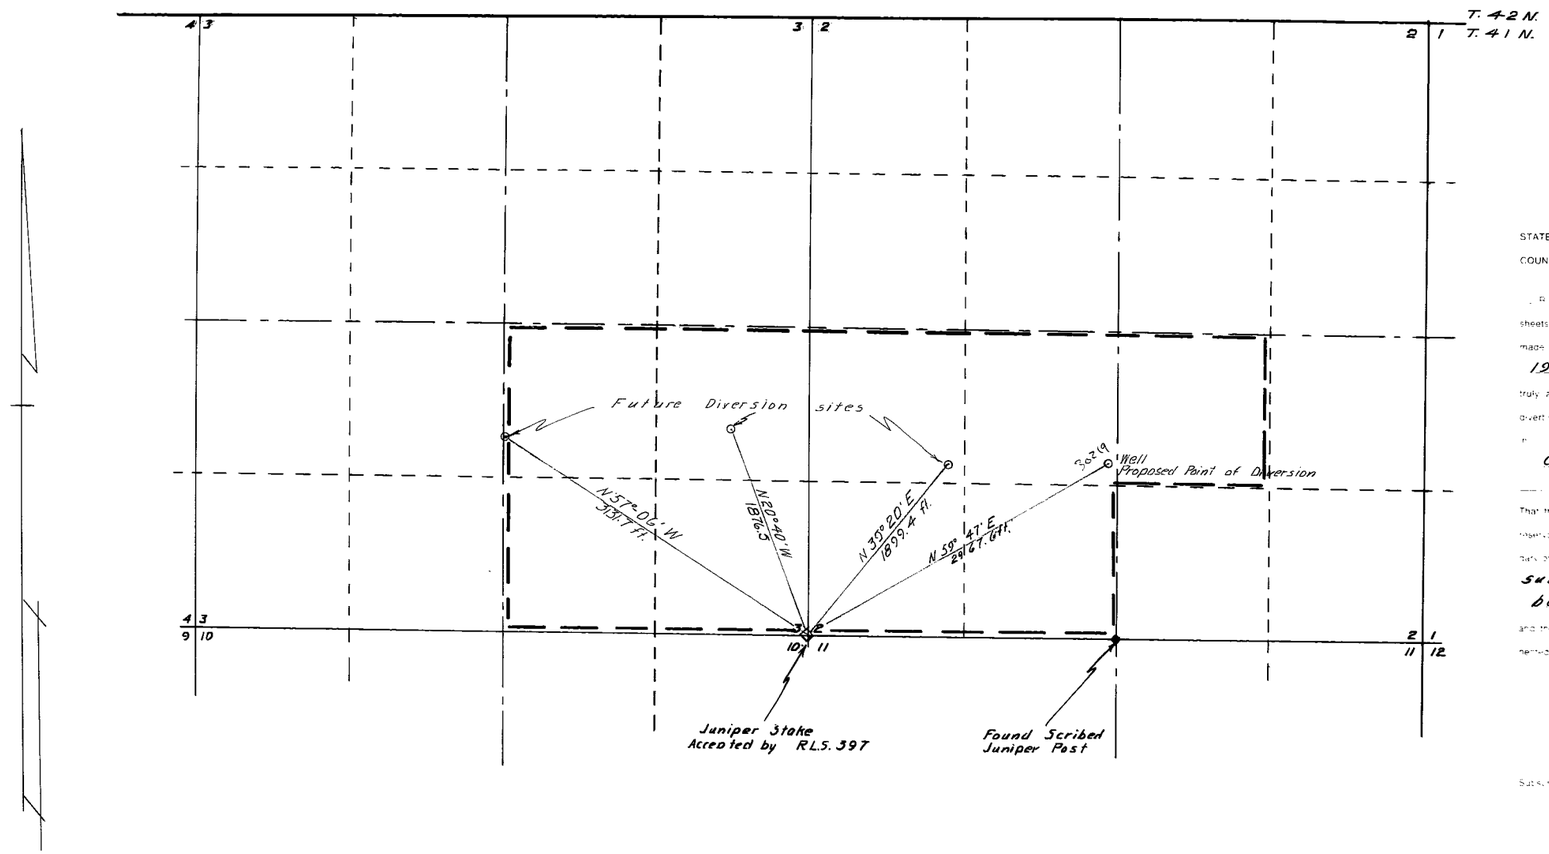

STATE OF NEVADA
COUNTY OF HUMBOLDT } S.S.

J. R. Caldwell being first duly sworn depose and say that this map consisting of sheets has been correctly drawn to the designated scale from field notes of a survey made by me for under my supervision and direction on the 19th day of May 1976 that truly and correctly represents the proposed location and extent of the works used to divert water from Underground in Humboldt County by Vernon Cannon for Irrigation

That the proposed point of diversion, the location and size of the diverting channel, all reservoirs and basins, location and description of all measuring devices and the boundary of all lands showing by 40-acre subdivisions the lands to be irrigated

and the location and names of all other works or streams which are crossed by or connected with said works are fully and correctly designated thereon.

J. R. Caldwell
State Water Right Surveyor No. 276

Subscribed and sworn to before me this 20th day of May 1976

Scale 1" = 600

600 0 600 1200 1800 2400

30219

FILED
MAY 21 1976
STATE ENGINEER'S OFFICE

1976 MAY 21 AM 9 36

1976 MAY 21 AM 9 33

J. R. Caldwell
Winnemucca, Nevada

Job No 76045	By	Date
Survey	J.R.C.	5/19/76
Calculations	"	
Drawing	"	5/20/76
Checked		
Corrections		

MAP TO ACCOMPANY

APPLICATION TO APPROPRIATE WATER

FOR IRRIGATION
BY VERNON CANNON
FROM UNDERGROUND
IN HUMBOLDT COUNTY, NEVADA

30219