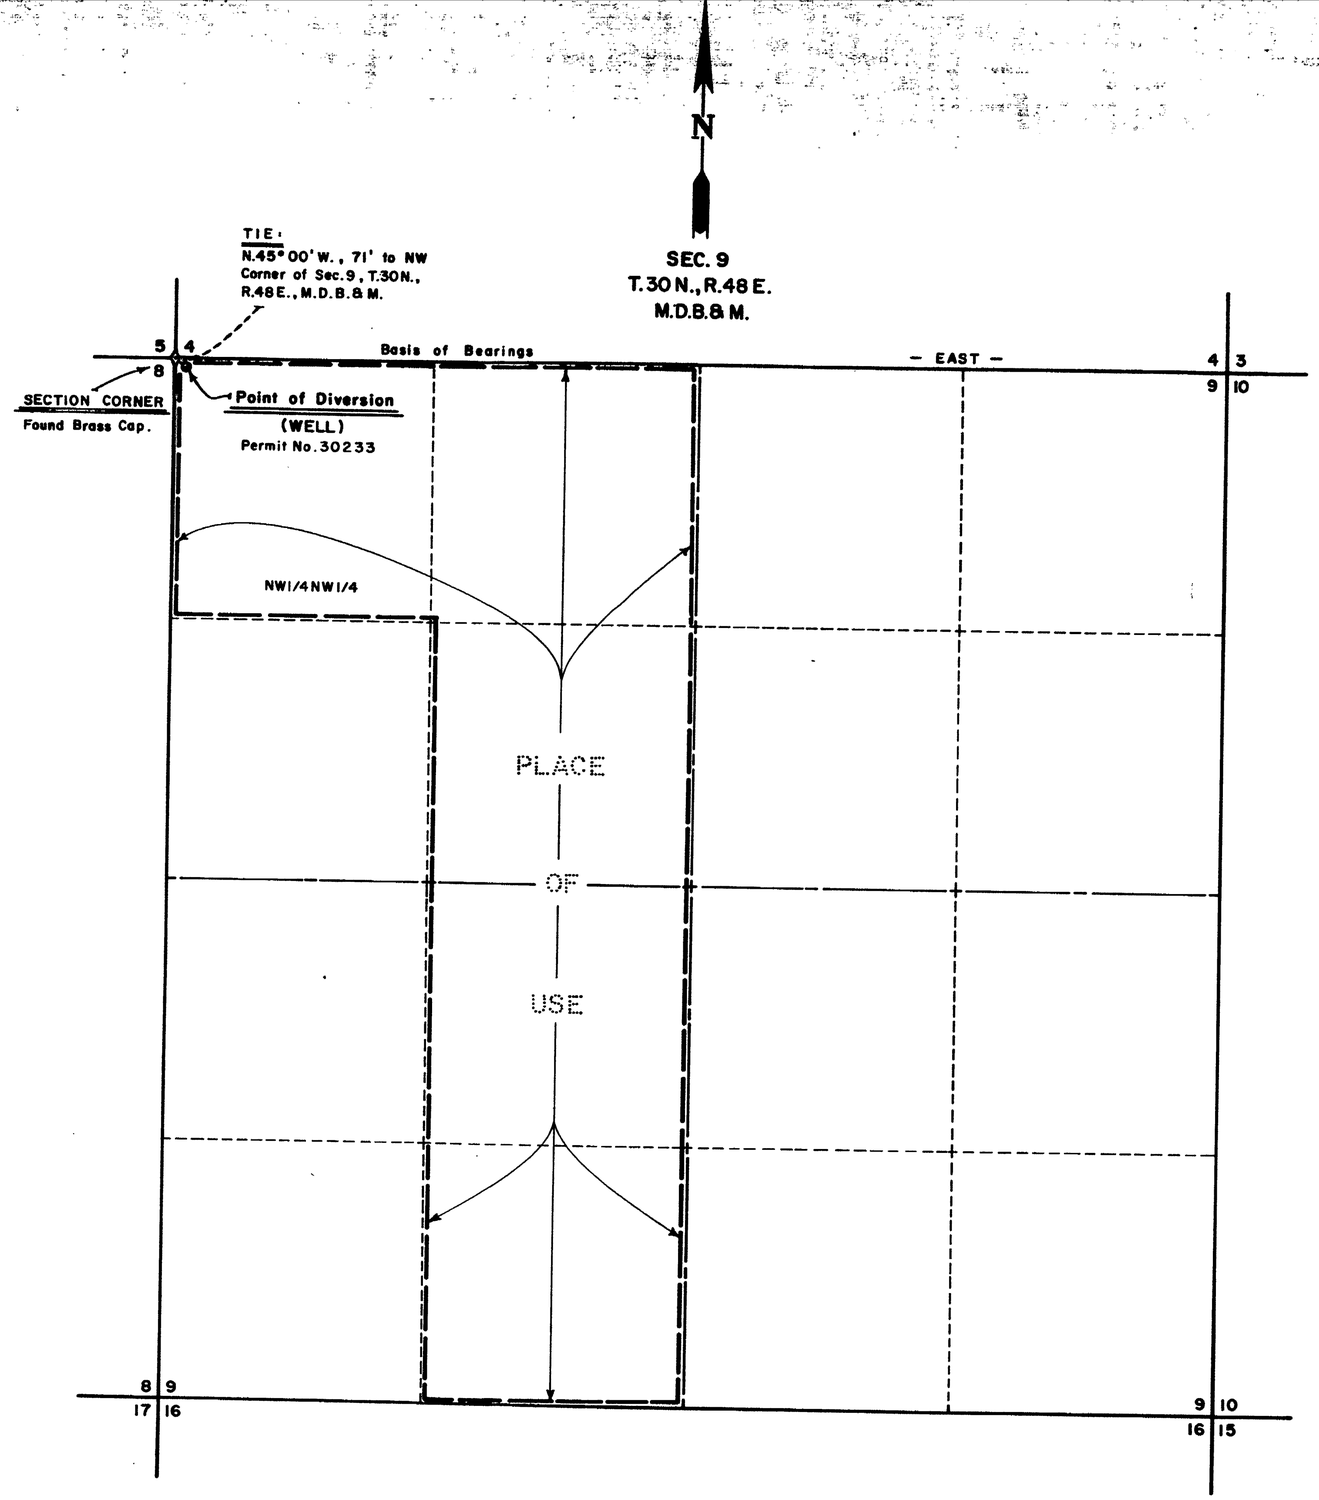

State of Nevada
County of Elko }

I, Mark Chilton, being first duly sworn, depose and say this map, consisting of one sheet, has been correctly drawn to the designated scale from field notes of a survey made under my supervision and direction on the 7th day May, 1976; that it truly and correctly represents the proposed location and extent of the works used to divert water from an UNDERGROUND SOURCE in Eureka County, by Charles F. & Mae Janacek for IRRIGATION and DOMESTIC PURPOSES. That the proposed point of diversion, the approximate location and size of the diverting channel, all reservoirs or basins, the location and names of all other works which will cross or connect with proposed works, and the boundary of lands, showing by 40-acre subdivions the areas proposed to be irrigated, are fully and correctly designated thereon.

Mark Chilton
State Water Right Surveyor No. 278

Subscribed and sworn to before me this 25th day of May, 1976.
Notary Public in and for Elko County, Nevada.

Leora Bernadot

LEORA BERNADOT
Notary Public State of Nevada
Elko County, Nevada
Commission expires May 2, 1978

400' 0' 400' 800' 1200' 1600'
SCALE: 1" = 400'

30233

FILED
JUN 17 1976
STATE ENGINEER'S OFFICE

OFFICE
STATE ENGINEER
1976 JUN 17 PM 2:49

DRAWN BY MLW	APPROVED BY
JOB NO. 2214-01	DATE 5/76

MAP
TO ACCOMPANY APPLICATION TO
APPROPRIATE WATER
FOR IRRIGATION & DOMESTIC PURPOSES
BY CHARLES F. & MAE JANACEK
FROM AN UNDERGROUND SOURCE

CHILTON ENGINEERING
W76009 0

30233