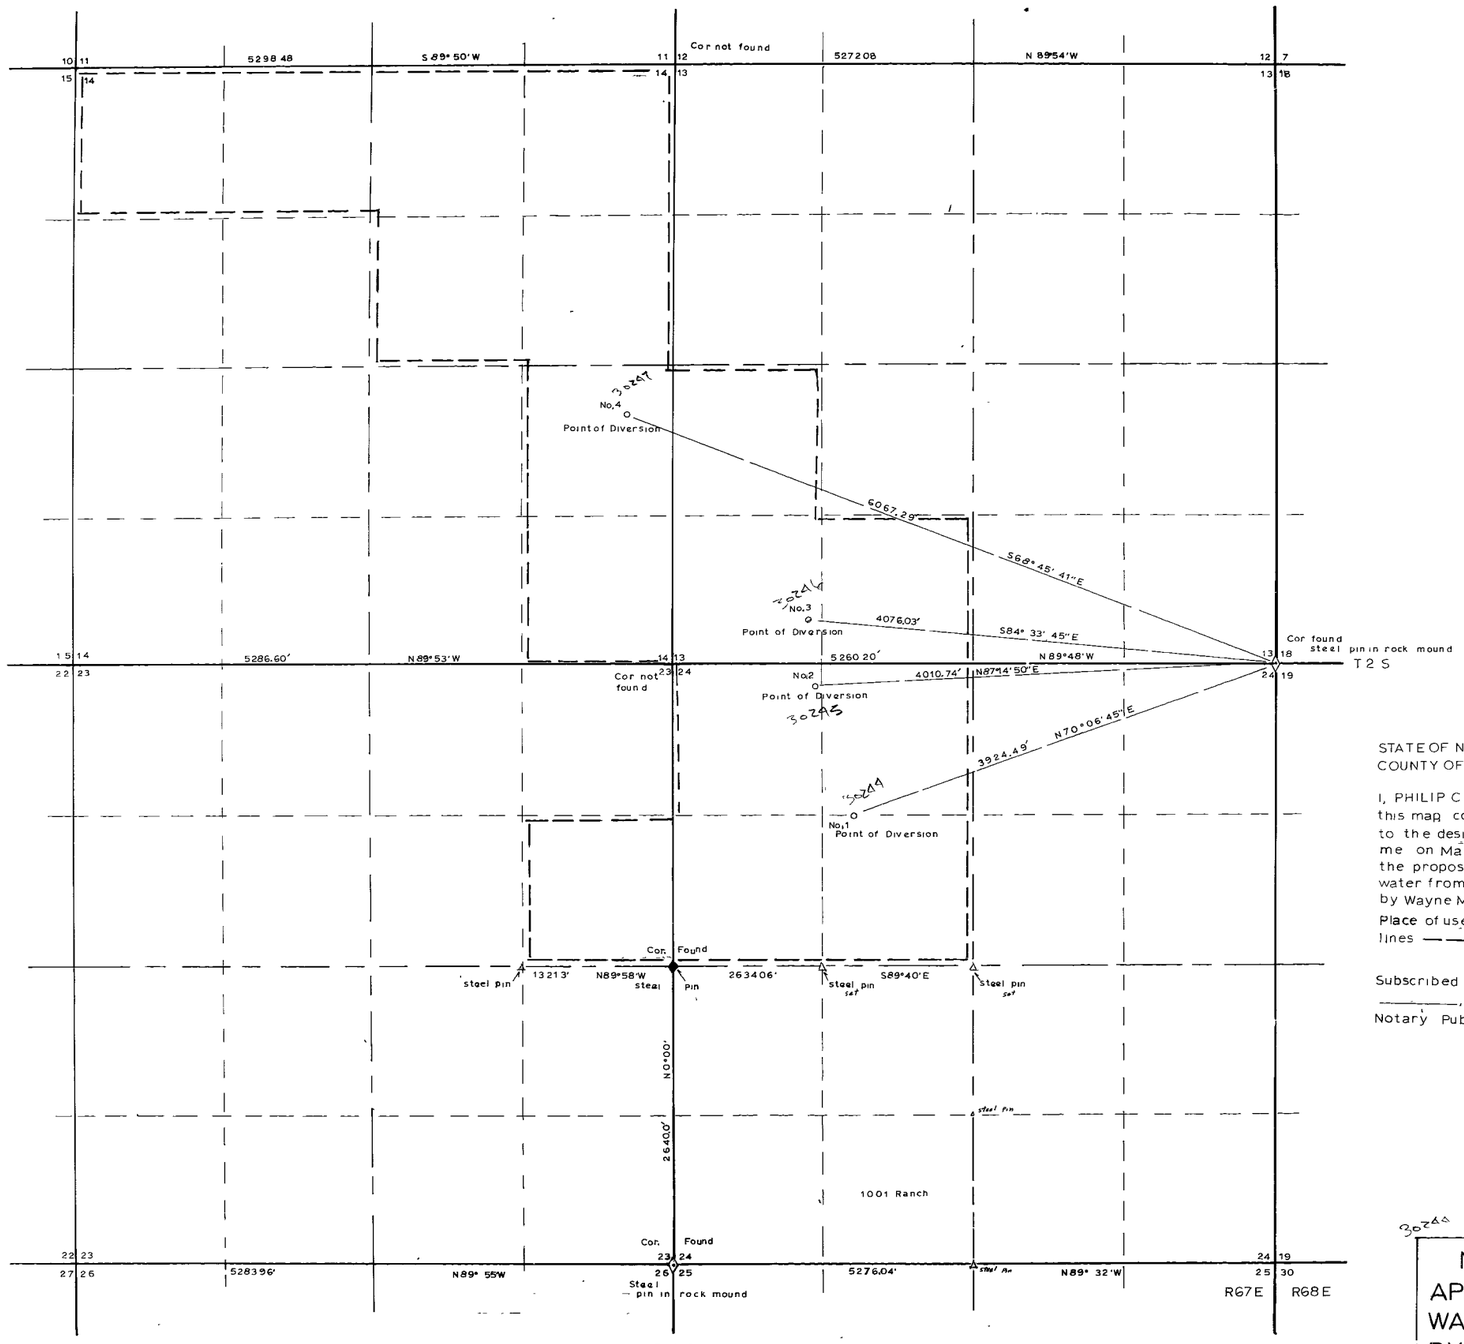

M.D.B.&M
Lincoln County, Nevada

BASIS OF BEARING SOLAR OBSERVATION

SURVEYOR'S STATMENT

STATE OF NEVADA
COUNTY OF LINCOLN } S S

I, PHILIP C HULSE, being first duly sworn, depose and say that this map consisting of one sheet, has been correctly drawn to the designated scale from field notes of a survey made by me on March 27, 1976; that it truly and correctly represents the proposed location and extent of the works used to divert water from an underground source in Lincoln County, Nev by Wayne M & Janice A TURNER for Irrigation.
Place of use being 40 acre subdivisions shown by heavy dashed lines — — — —

State Water Right Surveyor

Subscribed and sworn to before me this _____ day of _____, 19__

Notary Public in and for _____ County, Nevada

Scale 1" = 600'

0 600 1200 1800 2400

MAP TO ACCOMPANY
APPLICATION TO APPROPRIATE
WATER FOR IRRIGATION
BY WAYNE M & JANICE A TURNER
FROM UNDERGROUND SOURCES

PHILIP C HULSE Land & Water Rights SURVEYOR

Recorder's Stamp

FILED
MAY 1 1976
STATE ENGINEER'S OFFICE

1976 MAY 17 PM 2 13

30244 30245 30245 30244