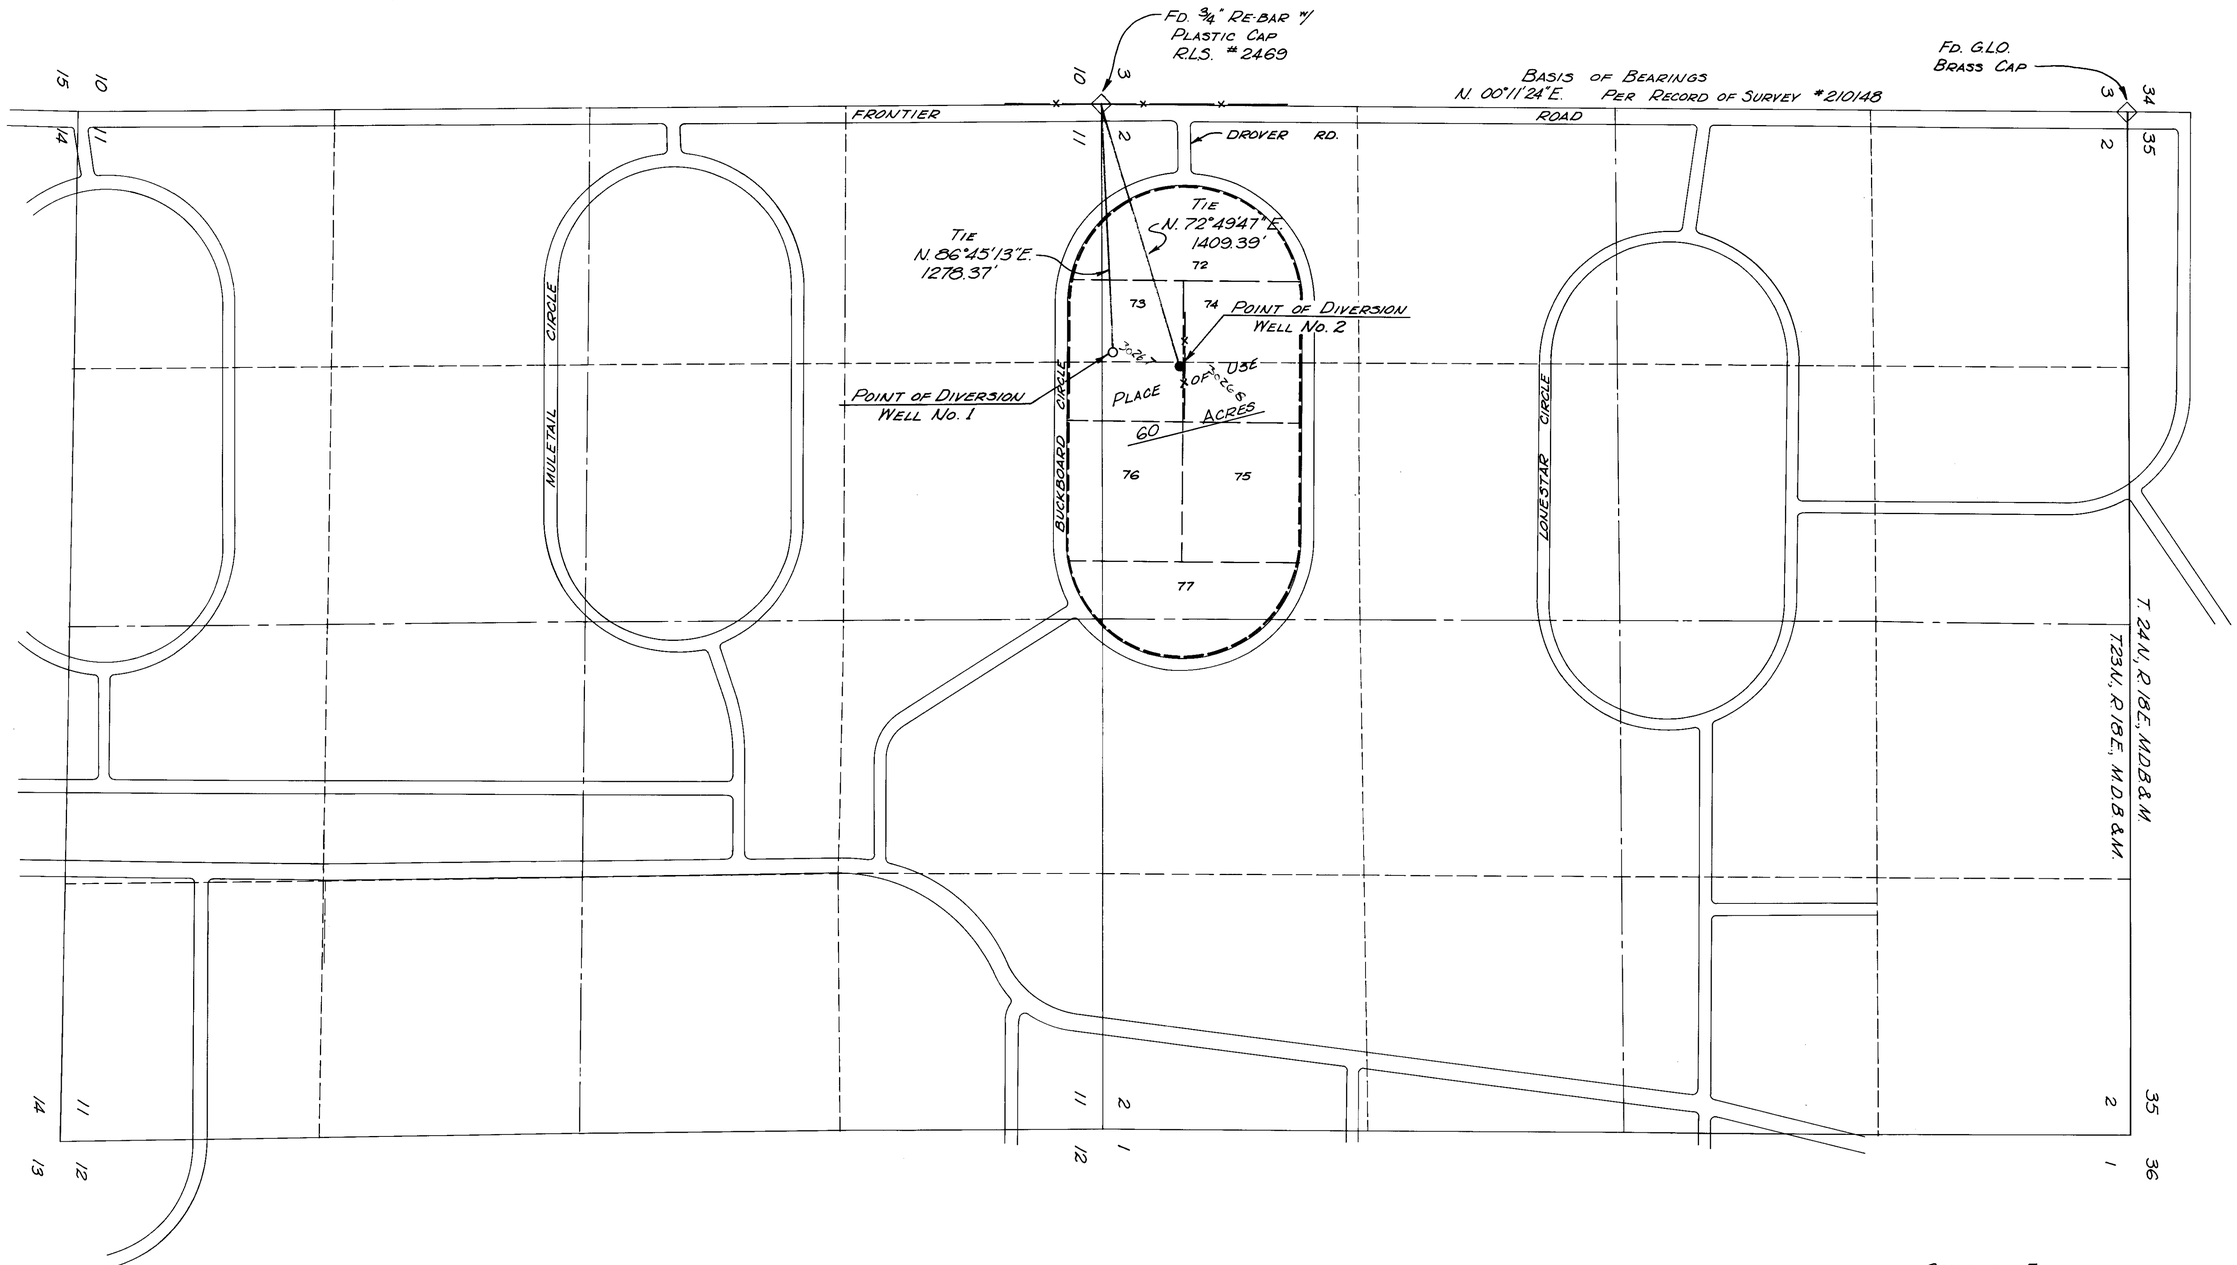

SCALE IN FEET

400 200 0 400 800 1200 1600

I, RICHARD W. ARDEN, BEING FIRST DULY SWORN, DO HEREBY DEPOSE AND SAY THAT THIS MAP, CONSISTING OF ONE SHEET, HAS BEEN CORRECTLY DRAWN TO THE DESIGNATED SCALE FROM FIELD NOTES OF A SURVEY MADE BY ME OR UNDER MY SUPERVISION AND DIRECTION, ON THE 10TH DAY OF MAY, 1976; THAT IT TRULY AND ACCURATELY REPRESENTS THE PROPOSED LOCATION AND EXTENT OF WORKS USED TO DIVERT WATER FROM AN UNDERGROUND SOURCE IN WASHOE COUNTY, NEVADA BY CHARLES G. & WANDA B. BROWN, FOR IRRIGATION & DOMESTIC PURPOSES; THAT THE PROPOSED POINT OF DIVERSION, THE LOCATION OF ALL OTHER WORKS, THAT THE BOUNDARIES OF ALL OTHER LANDS, SHOWING BY 40-ACRE SUBDIVISIONS, THE AREA PROPOSED TO BE SERVED ARE FULLY AND CORRECTLY DESIGNATED HEREON.

Richard W. Arden

RICHARD W. ARDEN
STATE WATER RIGHT SURVEYOR NO. 307

SUBSCRIBED AND SWORN TO BEFORE ME, A NOTARY PUBLIC, IN AND FOR THE COUNTY OF WASHOE, STATE OF NEVADA, ON THIS 21st DAY OF May, 1976.

Carol Ann Adams

NOTARY PUBLIC

CAROL ANN ADAMS
Notary Public - State of Nevada
Washoe County
My Commission Expires June 25, 1979

FILED
MAY 21 1976
STATE ENGINEER'S OFFICE

MAP
TO ACCOMPANY APPLICATION
TO APPROPRIATE WATER
FOR IRRIGATION & DOMESTIC PURPOSES
BY CHARLES G. & WANDA B. BROWN
FROM AN UNDERGROUND SOURCE
IN WASHOE COUNTY, NEVADA

SCA ENGINEERS/PLANNERS ARCHITECTS
950 Industrial Way
Sparks, Nevada

JOB NO. 76322
DATE MAY, 1976
DR. JN

30268 30267 File under