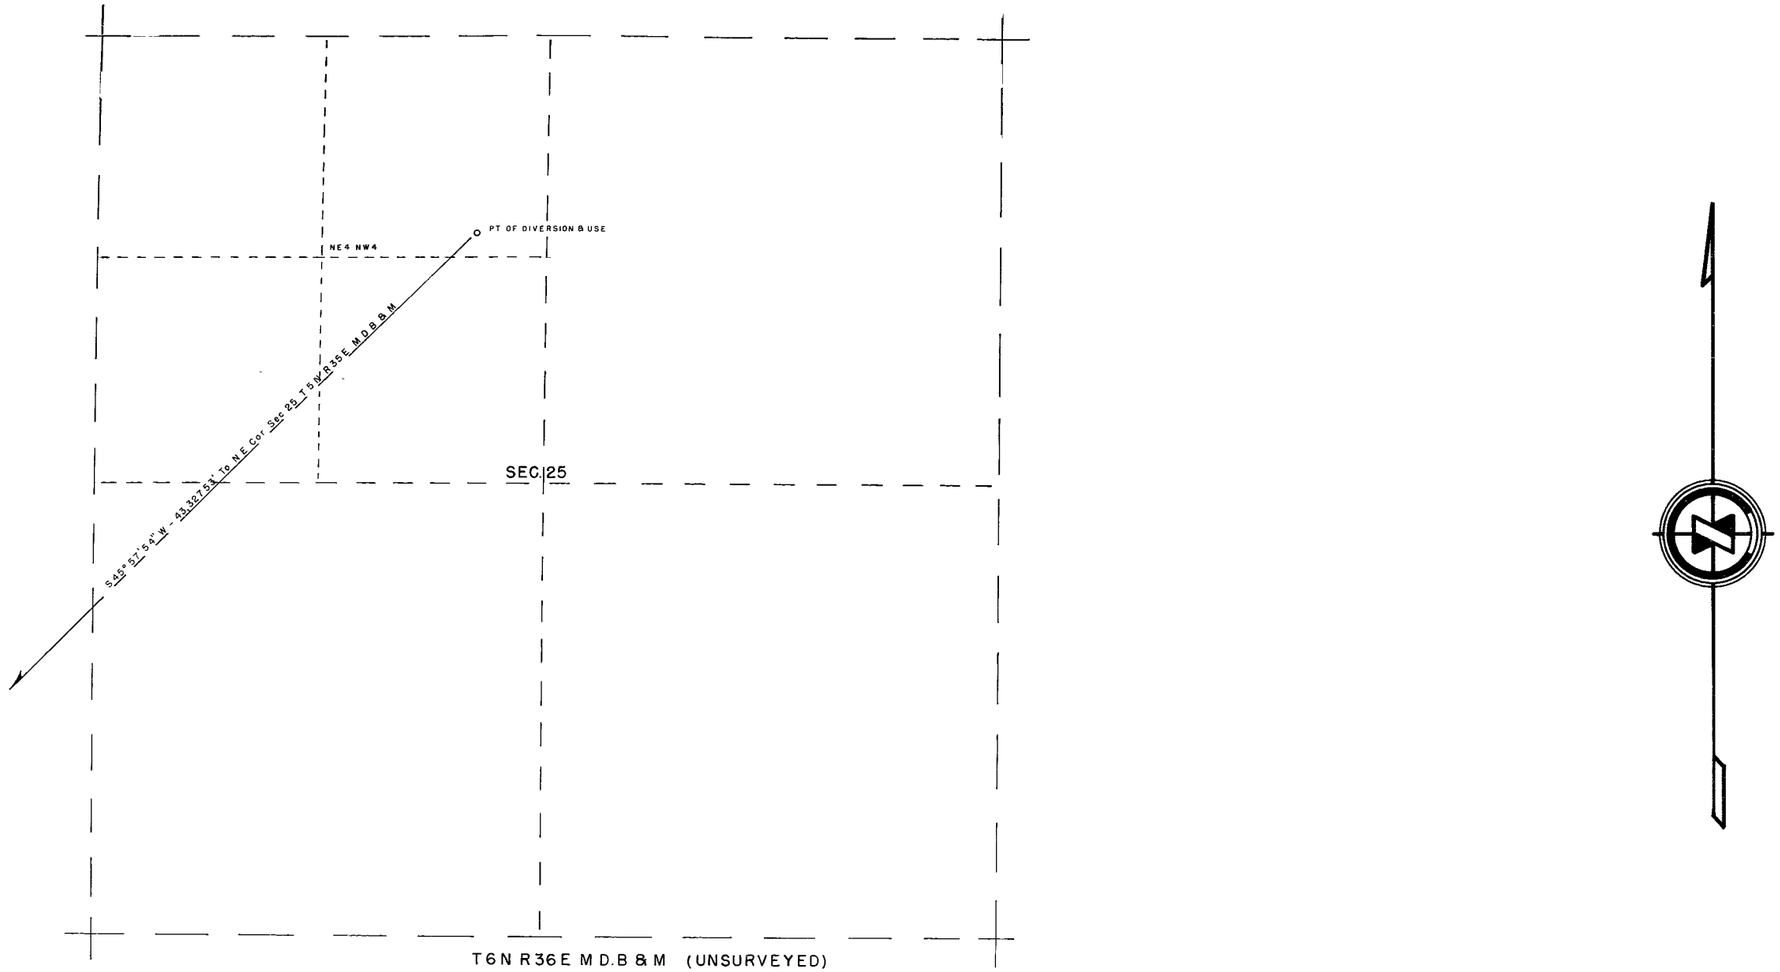

NOTE

Basis of bearings East Line Sec 24 T5N R35E
Corners found Scribed Rocks

State of Nevada
County of Esmeralda } S.S.

I, J V. Caselli, being first duly sworn depose and say that this map consisting of 1 sheet, numbered from 1 to 0 inclusive, has been correctly drawn to the designated scale from field notes of a survey made by me between the 16 day of MAY and the 17 day of MAY, 1976, that it, truly and correctly represents the proposed location and extent of the works to divert water from Underground Source, in MINERAL COUNTY by EVERETTE. LOVING, for MILLING purposes,

That the point of diversion, the location, size of the diverting channel, location and description of all measuring devices, the location and extent of lands owned or controlled by the applicant upon which water applied for is used, together with the area and kind of culture in each 40 acre subdivision, and the location and names of all other works or streams which are crossed or connected with said works are fully and correctly designated thereon.

J. V. Caselli
STATE WATER RIGHTS SURVEYOR

Subscribed and sworn to before me this 24th day of May, 1976

Jean Williams
NOTARY PUBLIC IN AND FOR Carson City COUNTY, NEVADA

JEAN WILLIAMS
Notary Public — State of Nevada
Carson City
My Commission Expires Sept 24, 1977

10065 ASSIGNED 7/2/82

FILED
MAY 24 1976
STATE ENGINEER'S OFFICE

0 400 800 1200 1600 2000

MAP TO ACCOMPANY
APPLICATION TO APPROPRIATE WATER
FOR
MILLING
FROM
UNDERGROUND SOURCE
BY
EVERETT E. LOVING

SCALE 1" = 400 FT

SURVEYED BY —
J.V. CASELLI

30269