SECTIONS 8, 9, 16 & 17, T. 21 S., R. 54 E., M.D.B.&M.
NYE COUNTY, NEVADA

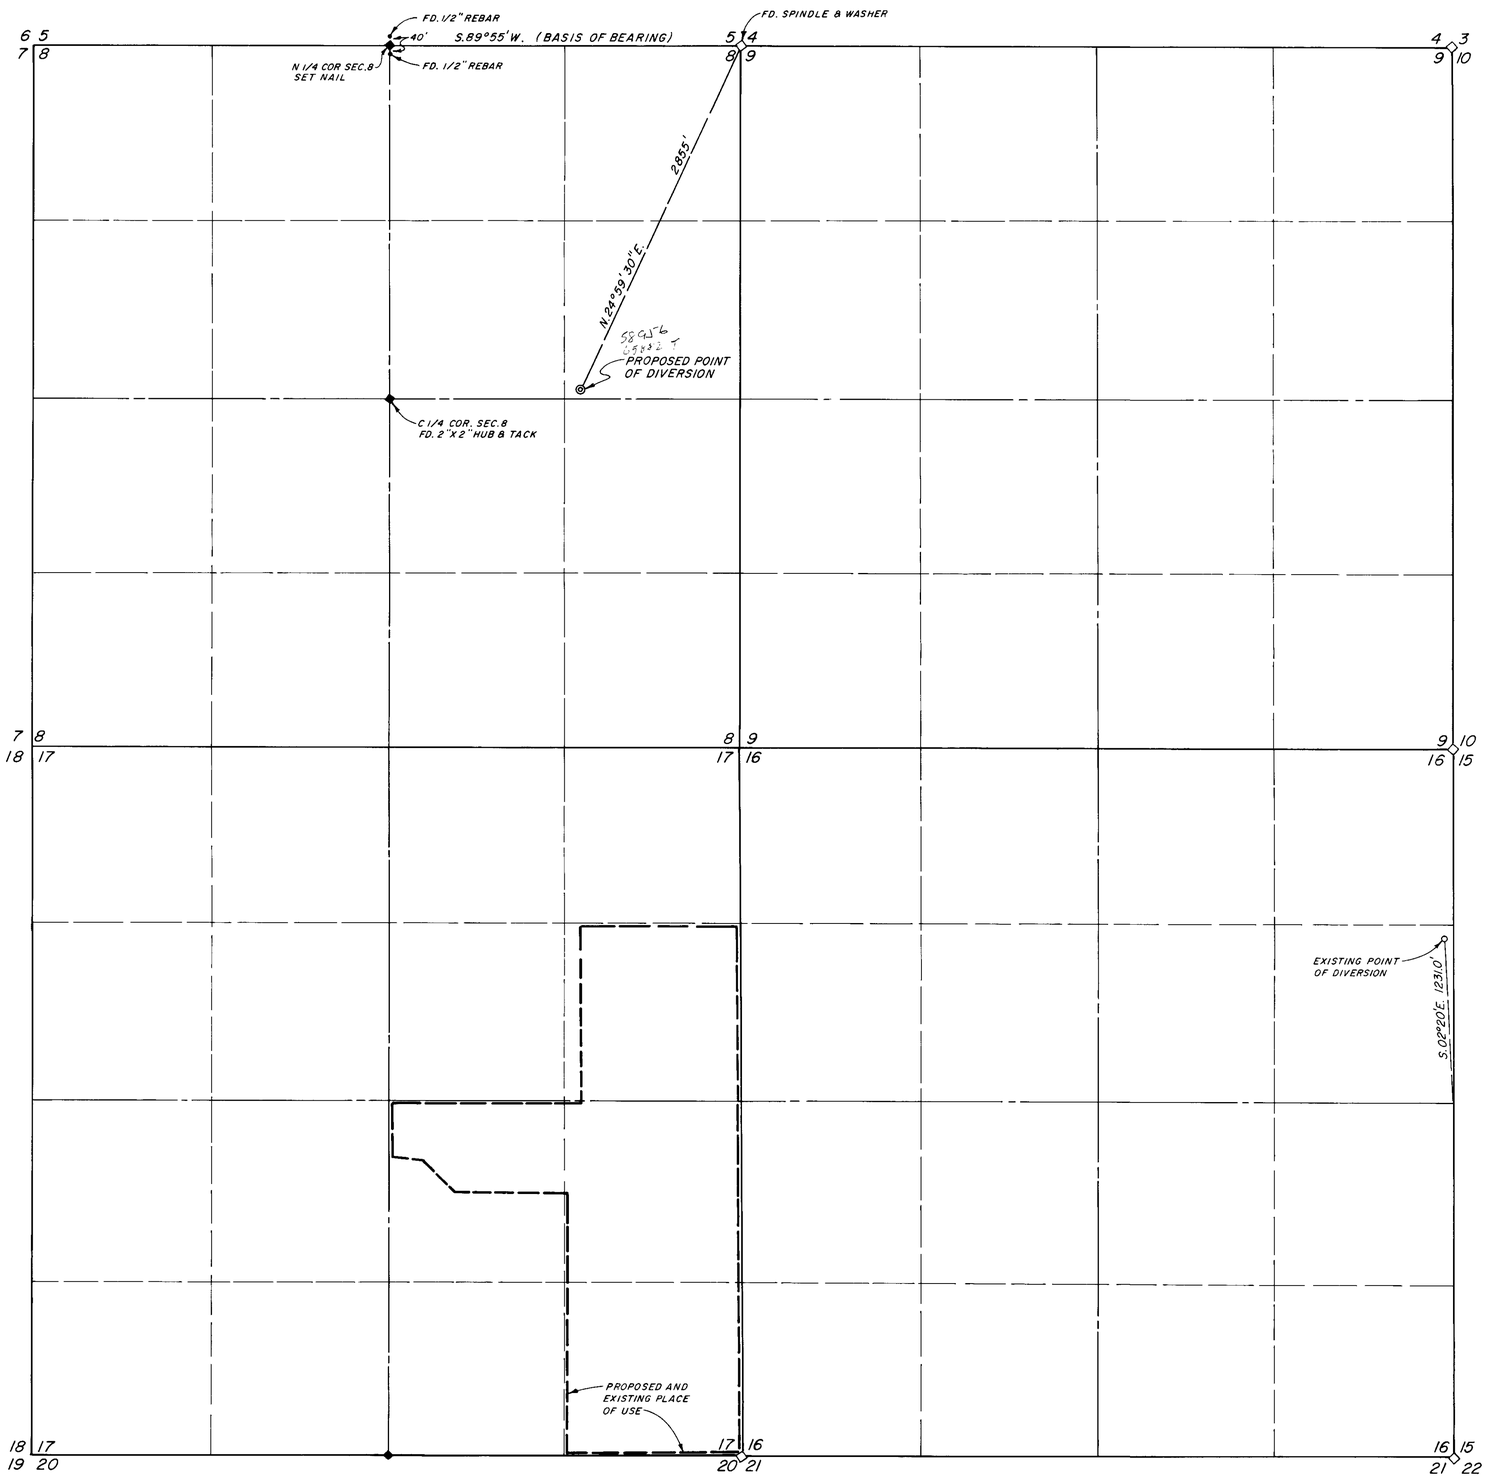

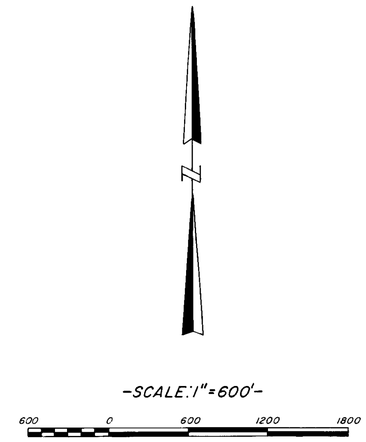

-NOTE-

BASIS OF BEARING: S.89°55'W., BEING THE NORTH LINE OF THE NE 1/4 OF SECTION 8, T.21S., R.54E., M.D.B.&M. AS SHOWN IN PLAT OF SURVEY BY THE SURVEYOR GENERAL'S OFFICE, DATED JULY 14, 1882.

STATE OF NEVADA }
COUNTY OF CLARK } SS

I, R. LEROY GIVENS, BEING FIRST DULY SWORN, DEPOSE AND SAY THAT THIS MAP, CONSISTING OF ONE SHEET, HAS BEEN CORRECTLY DRAWN TO THE DESIGNATED SCALE FROM FIELD NOTES OF A SURVEY MADE UNDER MY SUPERVISION AND DIRECTION ON THE 20TH DAY OF MAY, 1976, THAT IT TRULY AND CORRECTLY REPRESENTS THE PROPOSED LOCATION AND EXTENT OF THE WORKS USED TO DIVERT WATER FROM PAHRUMP ARTESIAN BASIN IN NYE COUNTY BY TIM HAFEN RANCHES, INC. FOR IRRIGATION AND DOMESTIC USE AND THAT THE BOUNDARIES OF THE LANDS EMBODIED IN THE TRACT OWNED OR CONTROLLED BY THE APPLICANT AND UPON WHICH IT IS PROPOSED TO USE THE WATER APPLIED FOR ARE FULLY AND CORRECTLY DESIGNATED THEREON.

R. LeRoy Givens
STATE WATER RIGHT SURVEYOR Nº 378

SUBSCRIBED AND SWORN TO BEFORE ME THIS 21st DAY OF May, 1976

Phyllis J. Knight
NOTARY PUBLIC IN AND FOR CLARK COUNTY, NEVADA

MY COMMISSION EXPIRES June 20, 1976

PHYLLIS J. KNIGHT
Notary Public—State of Nevada
COUNTY OF CLARK
My Commission Expires June 20, 1976

FILED
MAY 25 1976
OFFICE

MAP TO ACCOMPANY APPLICATION
FOR
CHANGE IN POINT OF DIVERSION OF A PORTION
OF
PERMIT Nº ~~21453~~, CERTIFICATE Nº 7601
BY
TIM HAFEN RANCHES, INC.
FROM
PAHRUMP ARTESIAN BASIN
NYE COUNTY, NEVADA

72352 65882T 58956 30273