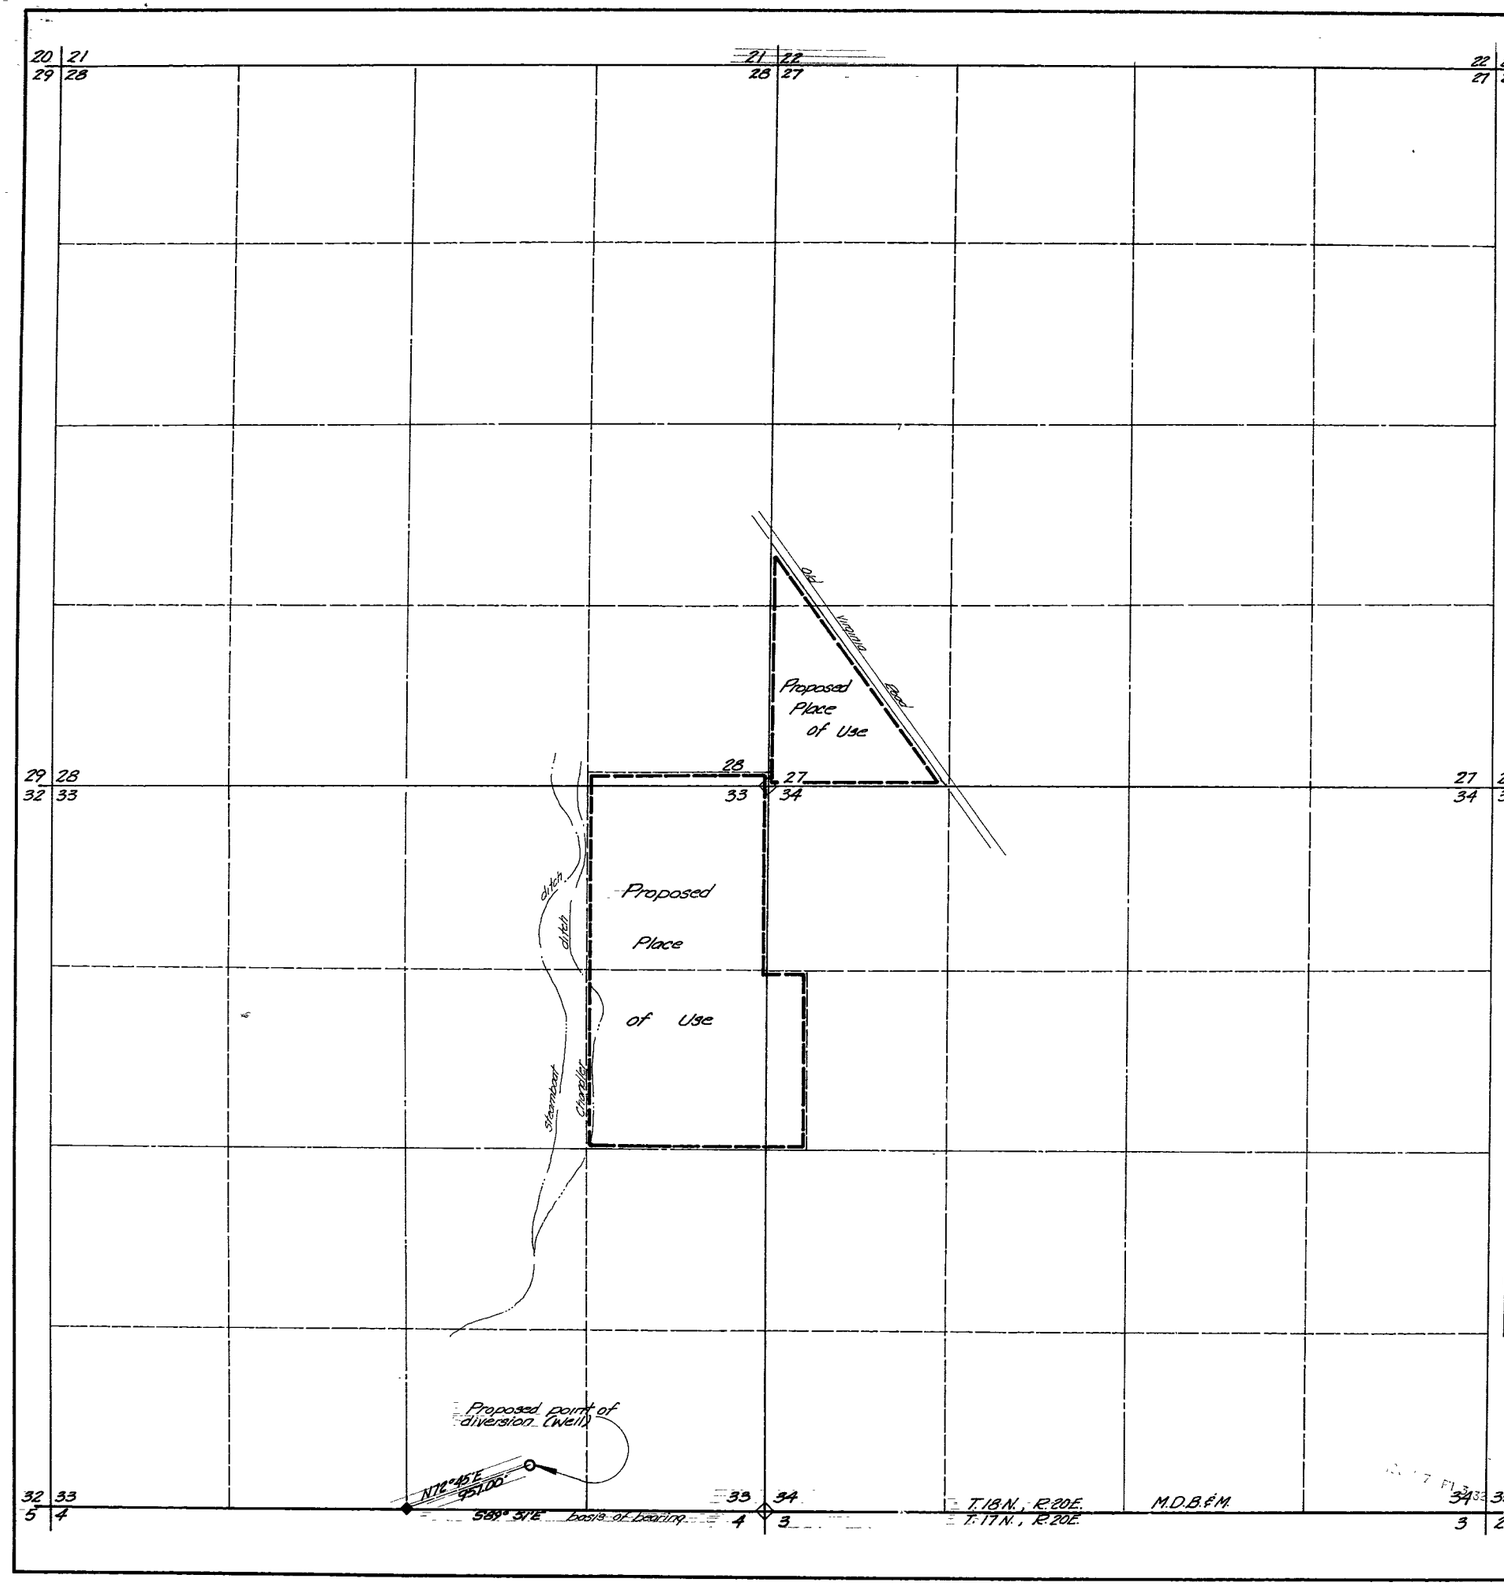

State of Nevada
County of Washoe : S.S.

I, Renold L. Cooper, being first duly sworn, depose and say that this map, consisting of one sheet has been correctly drawn to the designated scale from field notes of a survey made by me on the 1st day of June, 1976. That it truly and correctly represents the proposed location and extent of the Works used to divert water from an underground source in Washoe County by **Dorothy A. Towne** for **Quasi Municipal** purposes. (Mobile Home Estates). That, the proposed point of diversion, the location and names of all other Works which will exist or connect with the proposed Works, and the boundary of lands, showing by 40 acre subdivisions the areas proposed for use, are fully and correctly designated thereon.

State Water Right Surveyor No 461

Subscribed and sworn to before me
this 4th day of June, 1976
Notary Public in and for Washoe County, State of Nevada

Notary Public - Washoe County

ELLEN M. NAUMANN
Notary Public - State of Nevada
Washoe County
My Commission Expires Mar. 30, 1980

FILED
JUN 7 1976
STATE ENGINEER'S OFFICE

Scale: 1" = 500'

0 500' 1000' 2640'

MAP
to accompany application
to appropriate water for
quasi municipal purposes
by: DOROTHY A. TOWNE
from: underground source

Prepared by: Renn Cooper - Land Surveying
2620 Trident Way, Reno Nevada Ph (702) 358-4990

30280