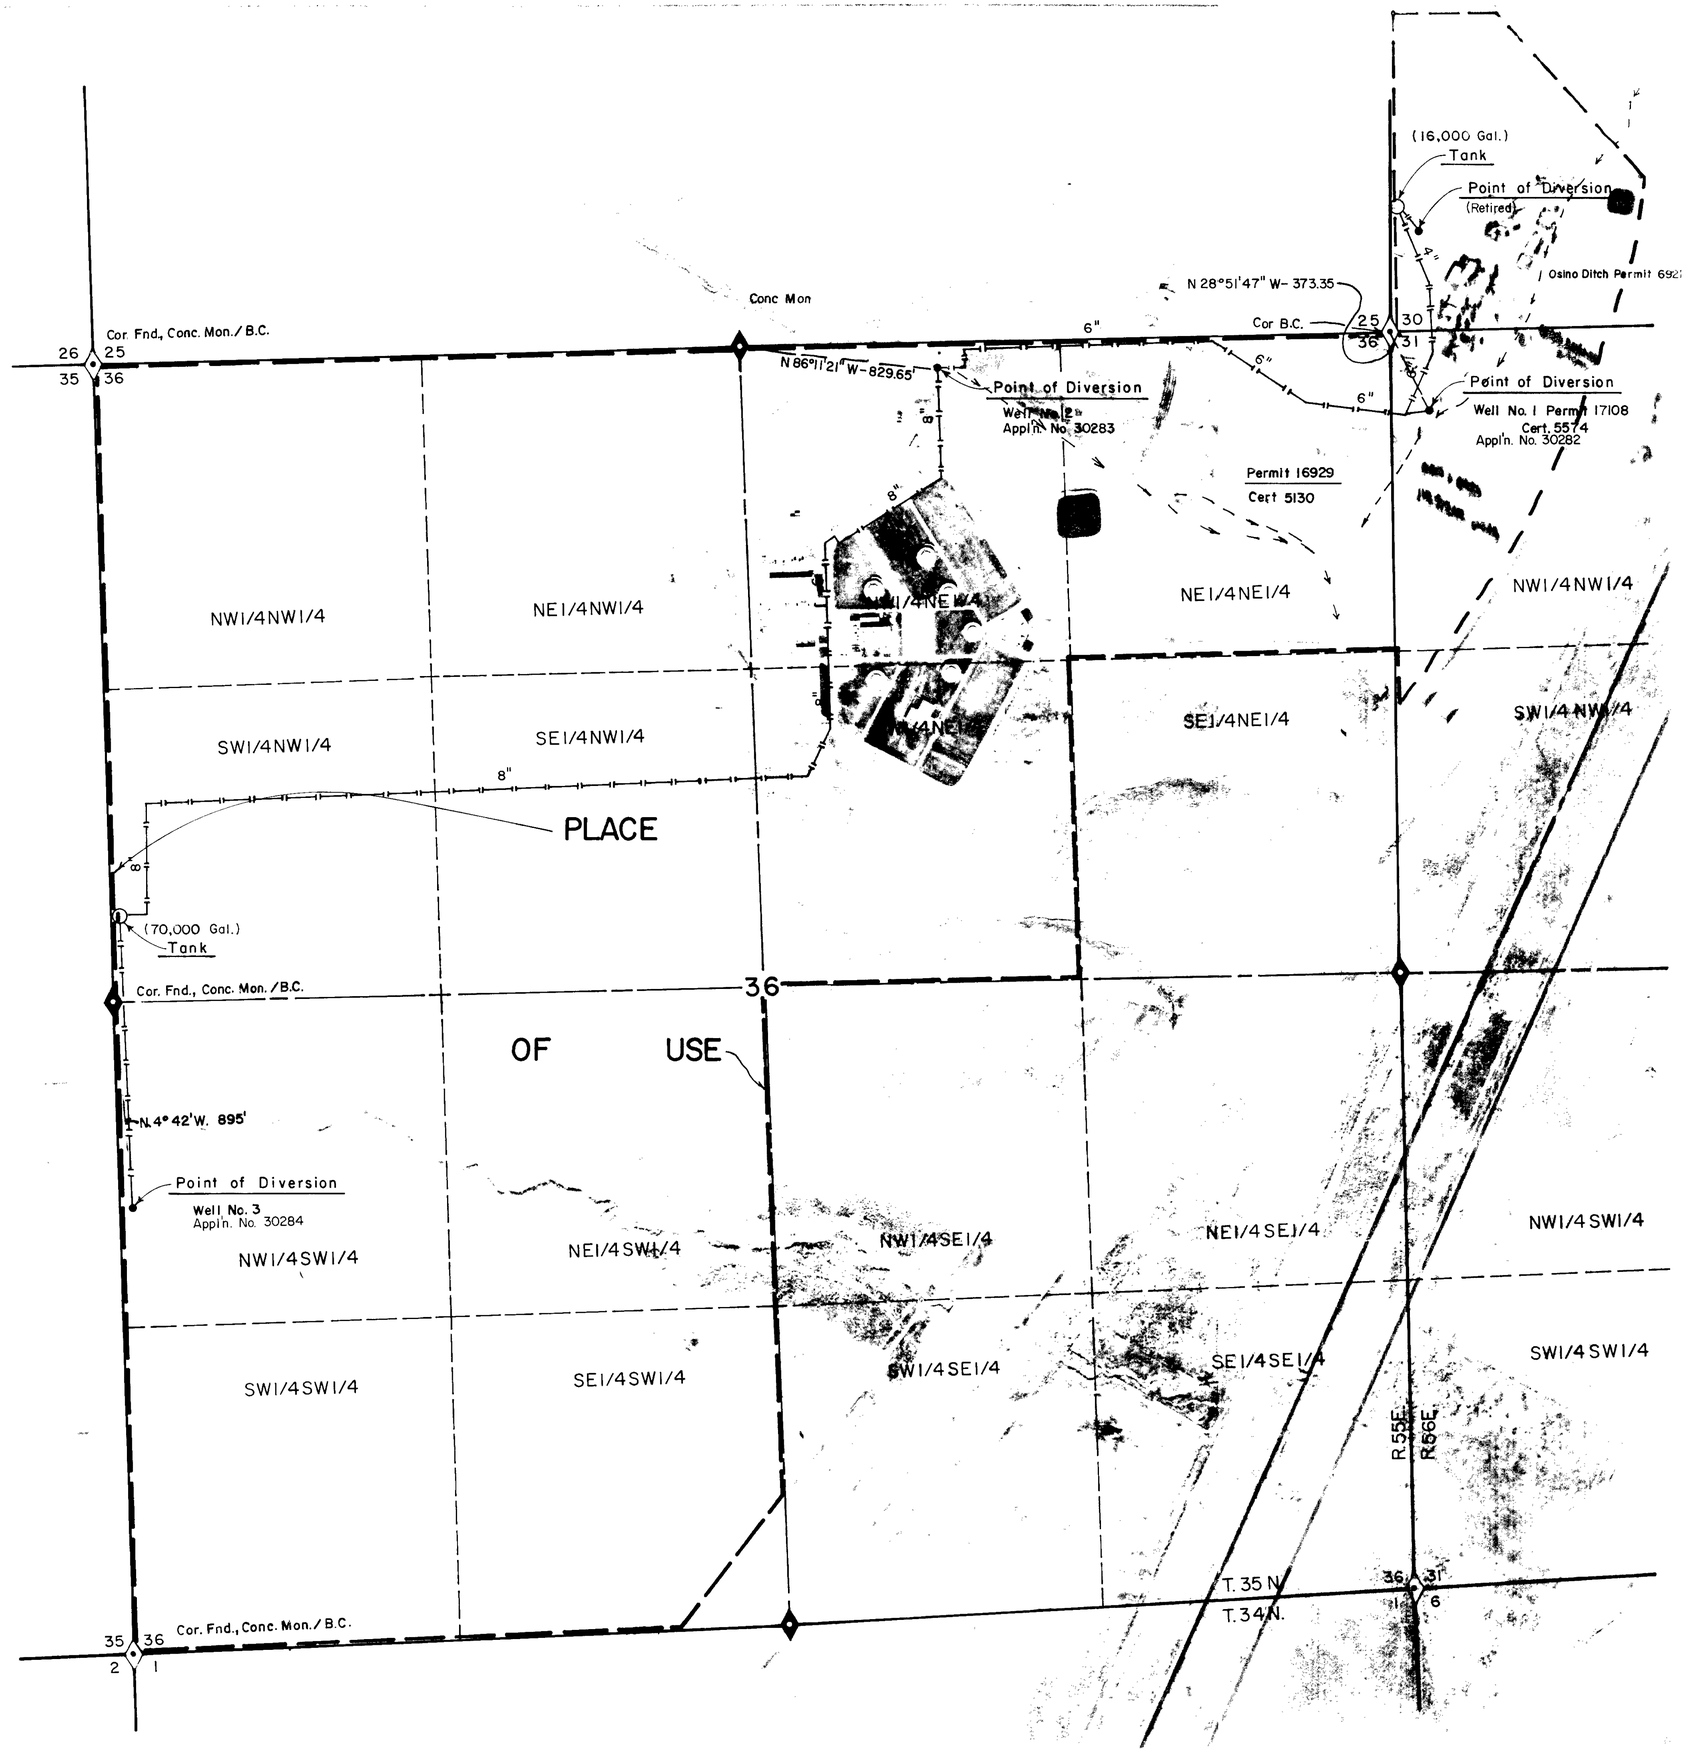

N

Mark Chilton

10th February 1976

[illegible] UNDERGROUND SOURCE in Elko County, by NEVADA YOUTH TRAINING CENTER for QUASI-MUNICIPAL purposes. That the proposed point of diversion, the approximate location and size of the diverting channel, all reservoirs or basins, the location and nature of all other works which will cross or connect with the proposed works, are true and correctly designated hereon.

Mark Chilton
State Water Right Surveyor No. [illegible]

Subscribed and sworn to before me this 11th day of [illegible] 1976, Notary Public in and for Elko County, Nev.

Lara Pernasal

LEGEND

SECTION CORNER - Found concrete monument with brass cap.

1/4 SECTION CORNER - Found concrete monument with brass cap.

[illegible] (approximately) [illegible]

MAP
TO ACCOMPANY APPLICATION TO
APPROPRIATE WATER
FOR QUASI-MUNICIPAL PURPOSES
FOR NEVADA YOUTH TRAINING CENTER
FROM UNDERGROUND SOURCE

CHILTON ENGINEERING
421 COURT STREET ELKO, NEVADA
W76004 | 0

30284 30283 30282