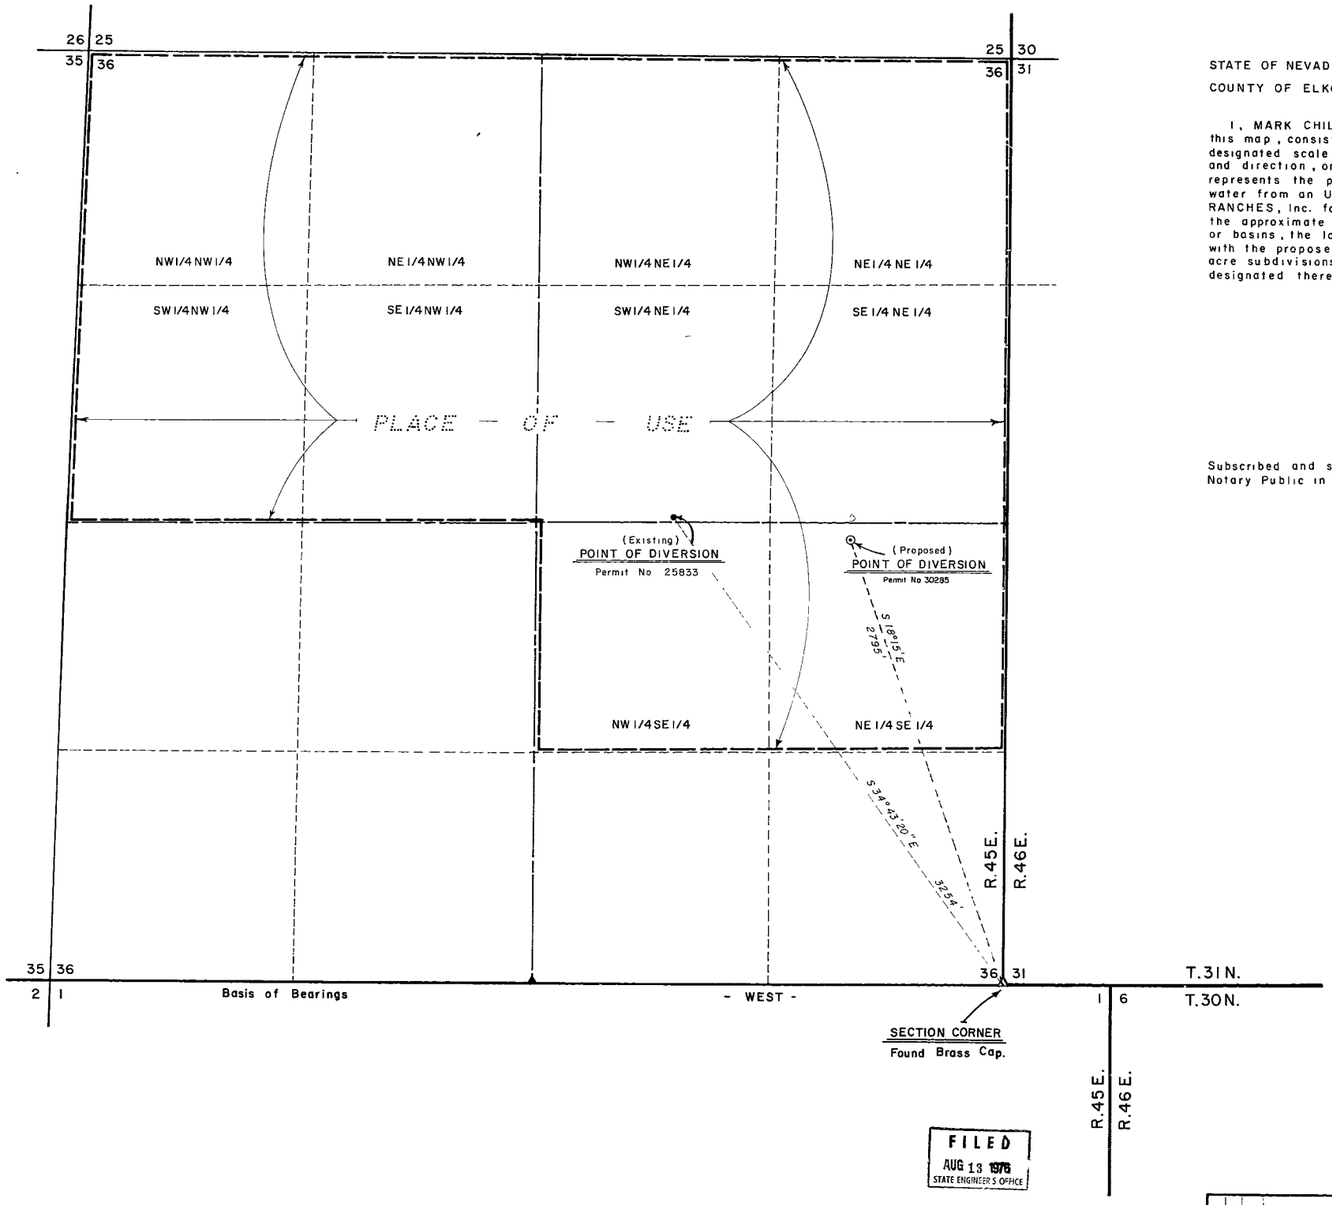

STATE OF NEVADA }
COUNTY OF ELKO }

I, MARK CHILTON, being first duly sworn, depose and say that this map, consisting of one sheet, has been correctly drawn to the designated scale from field notes of a survey made under my supervision and direction, on the 14th day of April, 1976; that it truly and correctly represents the proposed location and extent of the works used to divert water from an UNDERGROUND SOURCE in Lander County, by TOM MARVEL RANCHES, Inc. for Irrigation Purposes That the proposed point of diversion, the approximate location and extent of the diverting channel, all reservoirs or basins, the location and names of all works which will cross or connect with the proposed works, and the boundary of all lands, showing by 40-acre subdivisions the areas proposed to be irrigated, are fully and correctly designated thereon.

Mark Chilton
State Water Right Surveyor No 278

Subscribed and sworn to before me this 19th day of April, 1976, Notary Public in and for Elko County, Nevada

Leora Bernadot
LEORA BERNADOT
Notary Public State of Nevada
Elko County Nevada
Commission expires May 2 1978

N

T.31 N., R.45 E.
M.D.B.& M.

0' 400' 800' 1200' 1600' 2400'
SCALE 1" = 400'

30285

FILED
AUG 13 1976
STATE ENGINEER'S OFFICE

1976 AUG 13 PM 2 16

NO.	BY	DATE	DESCRIPTION	CHK'D	APP'D
			REVISIONS		

DRAWN BY M.L.W | APPROVED BY
JOB NO | DATE 4 / 76

MAP
TO ACCOMPANY APPLICATION TO CHANGE POINT OF DIVERSION

FOR IRRIGATION PURPOSES
FOR TOM MARVEL RANCHES, Inc.
FROM AN UNDERGROUND SOURCE

CHILTON ENGINEERING
421 COURT STREET ELKO, NEVADA

W76006 | 0

30285